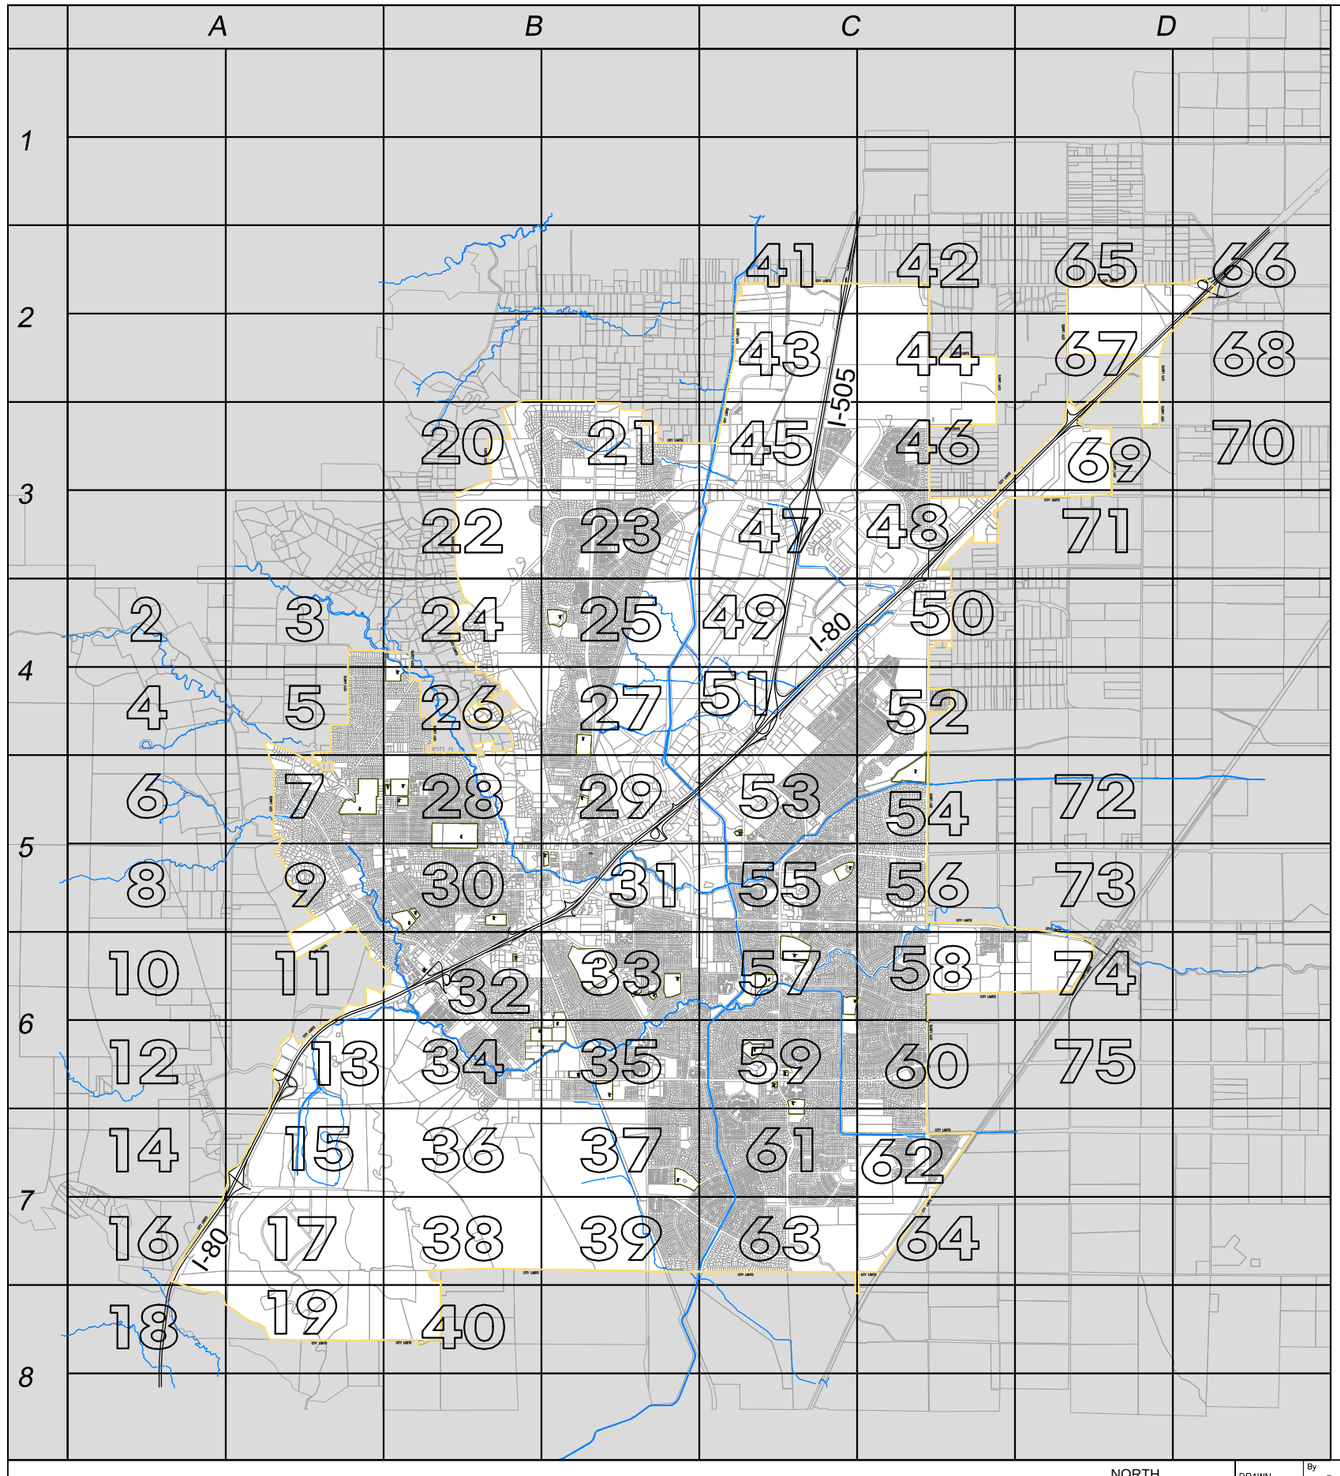

PLOT BOOK
CITY OF VACAVILLE
STORM DRAIN NETWORK

1"=400' Scale

LEGEND

Parcel Lines
Creek/Canal
15 Sheet Number
Park
School
Storm Drain Line
Detention Basin
Drain Inlet
Storm Drain Manhole

NORTH

DRAWN	By Engineering	Checked	
DESIGN	By Engineering	Checked	
Last Update:	11/30/2015		
Scale:	1"=400'		

CITY OF VACAVILLE
DEPARTMENT OF PUBLIC WORKS
0 1 2
ORIGINAL SCALE IS IN INCHES FOR REDUCED PLANS

VACAVILLE

PLOT BOOK
Storm Drain Network
Title Sheet

DWG File: M:\BASEMAP\Data\Current\Plot_Book\PB_STORM_400-Scale

DISREGARD PRINTS BEARING EARLIER PLOT DATES →	DATE PLOTTED	SHEET	OF
	11/30/15	1	75

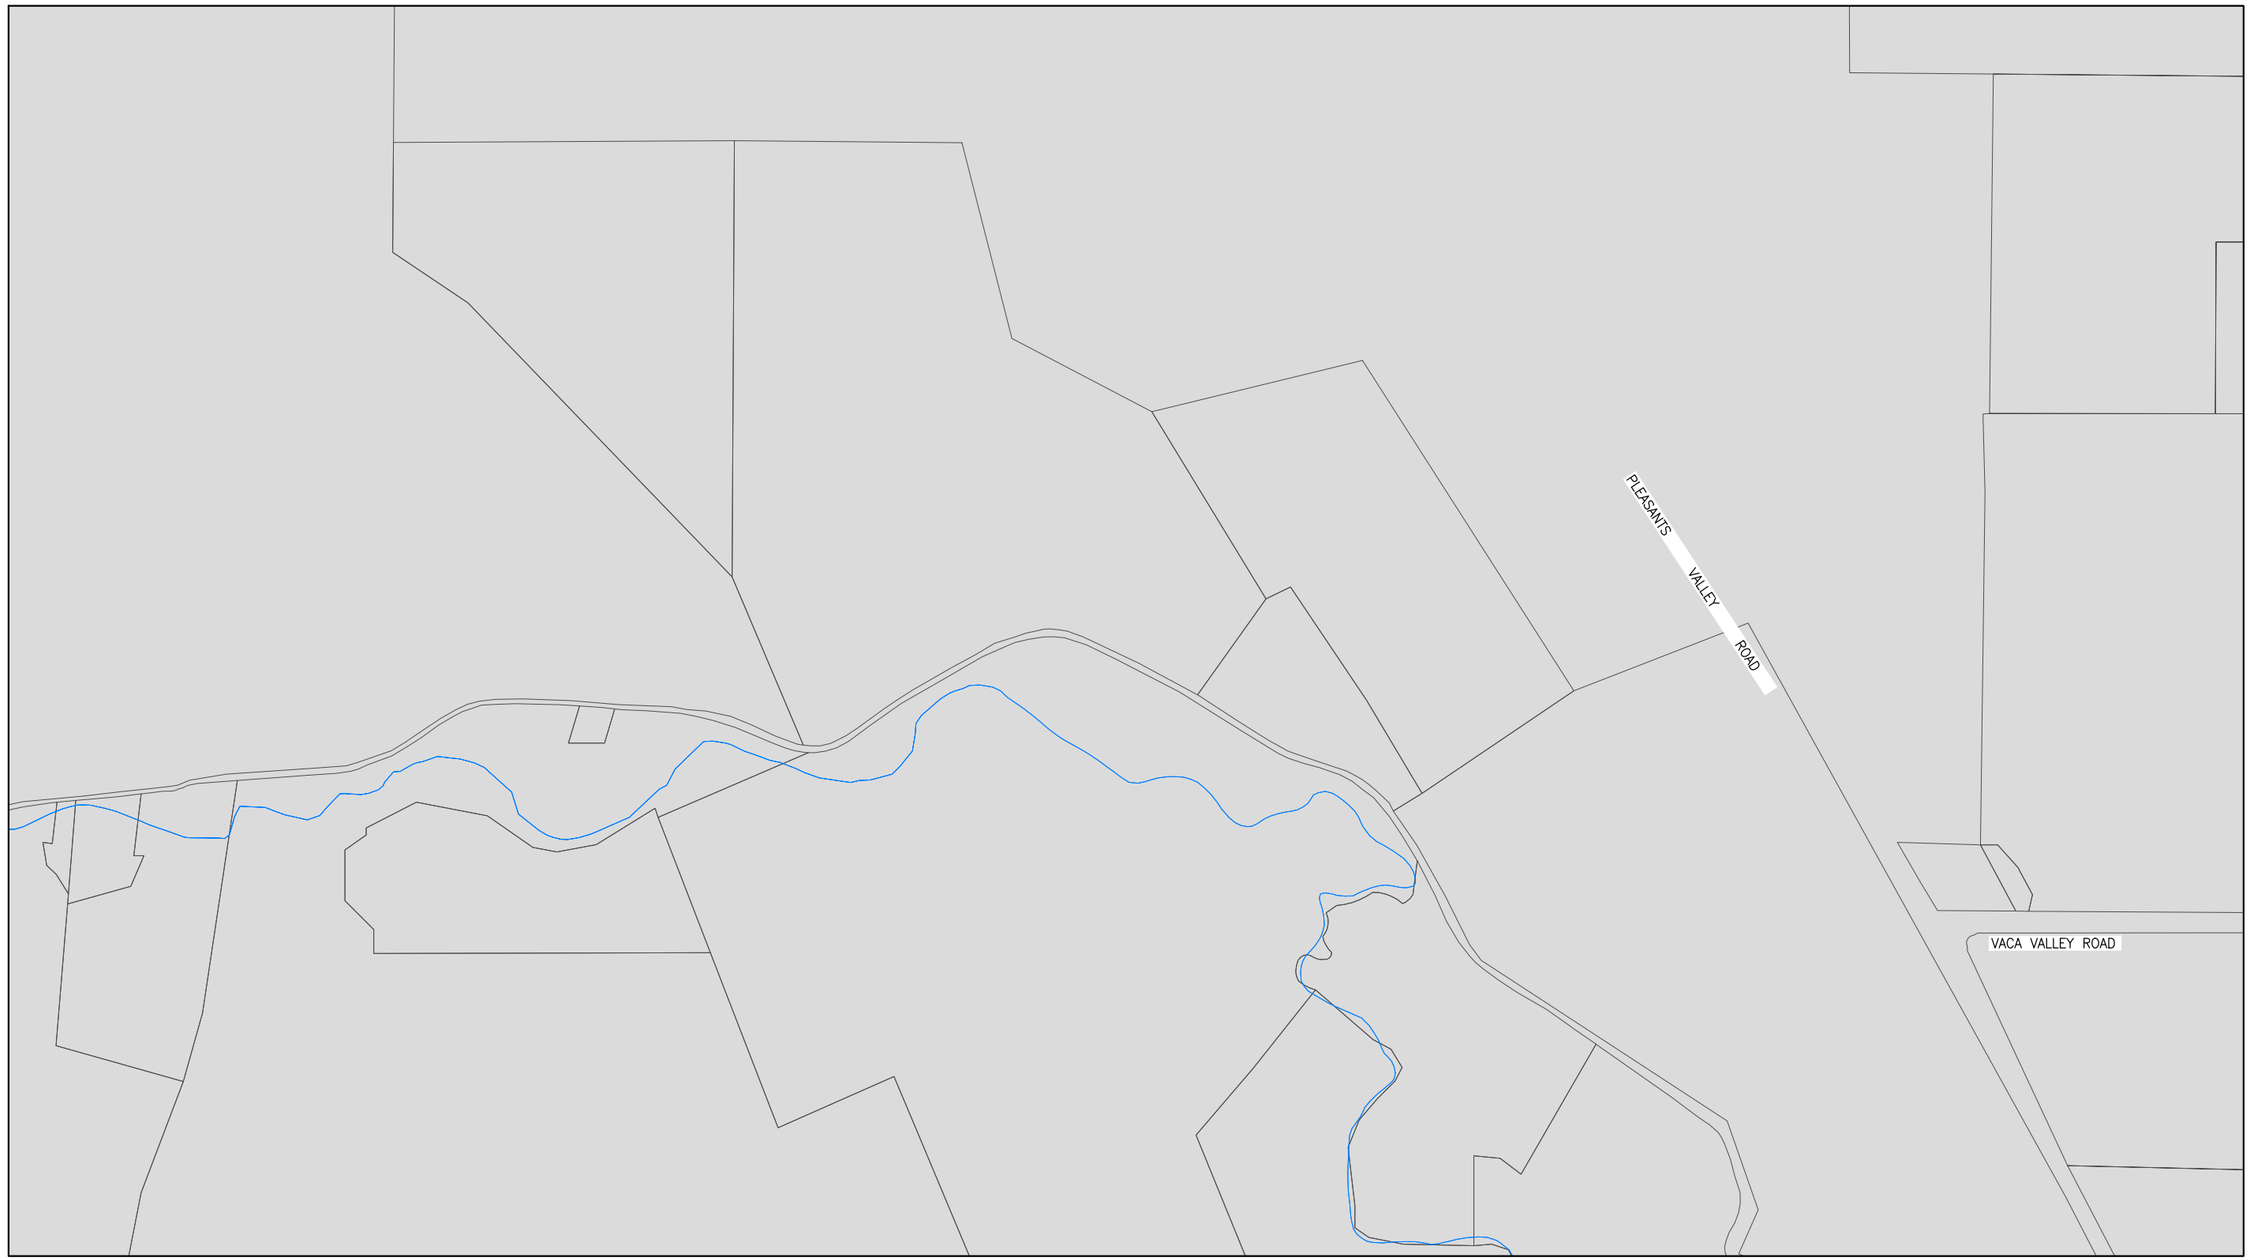

See Grid A4 - NE (Sheet 3)

See Grid A4 - SW (Sheet 4)

GRID MAP

	A	B	C	D
1				
2				
3				
4				
5				
6				
7				
8				

LEGEND

Parcel Lines
Creek/Canal
Park
School
Storm Drain Line
Detention Basin
Drain Inlet
Storm Drain Manhole

NORTH

DRAWN	By Engineering	Checked	
DESIGN	By Engineering	Checked	
Last Update:	11/30/2015		
Scale:	1"=400'		

CITY OF VACAVILLE
DEPARTMENT OF PUBLIC WORKS

0 1 2
ORIGINAL SCALE IS IN INCHES FOR REDUCED PLANS

VACAVILLE

PLOT BOOK

Storm Drain Network
Grid A4 - NW

DWG File:	DISREGARD PRINTS BEARING EARLIER PLOT DATES →	DATE PLOTTED	SHEET	OF
M:\BASEMAP\Data\Current\Plot_Book\PB_STORM_400-Scale		11/30/15	2	75

See Grid A4 - NW (Sheet 2)

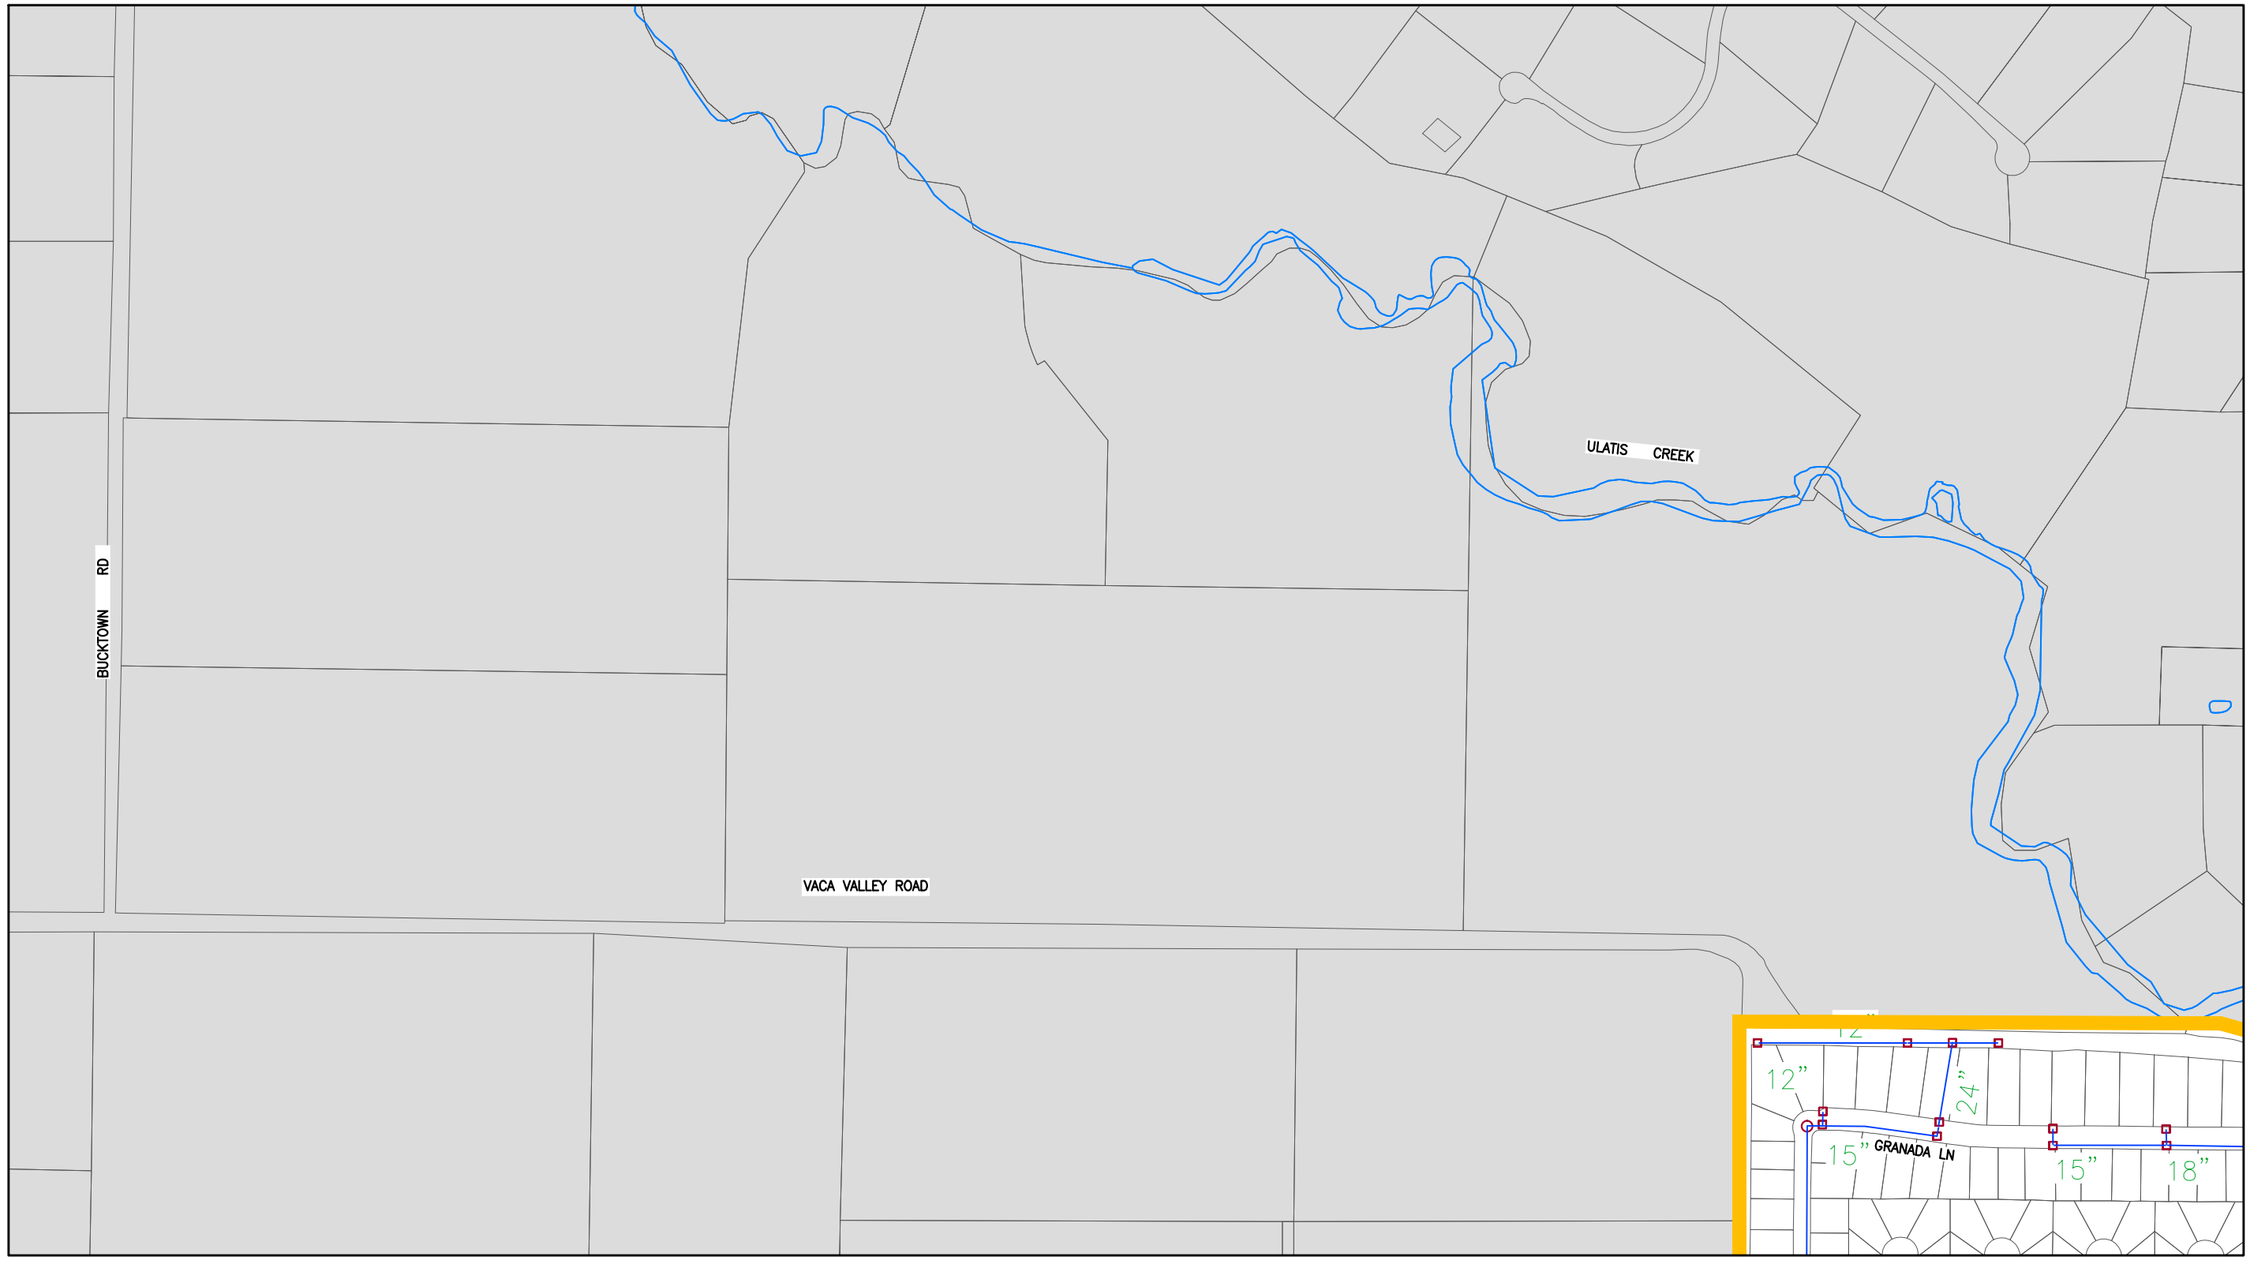

See Grid B4 - NW (Sheet 24)

See Grid A4 - SE (Sheet 5)

GRID MAP

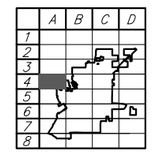

LEGEND

Parcel Lines
Creek/Canal
Park
School
Storm Drain Line
Detention Basin
Drain Inlet
Storm Drain Manhole

NORTH

DRAWN	By Engineering	Checked	
DESIGN	By Engineering	Checked	
Last Update:	11/30/2015		
Scale:	1"=400'		

CITY OF VACAVILLE
DEPARTMENT OF PUBLIC WORKS

0 1 2
ORIGINAL SCALE IS IN INCHES FOR REDUCED PLANS

VACAVILLE

PLOT BOOK
Storm Drain Network
Grid A4 - NE

DWG File:	DISREGARD PRINTS BEARING EARLIER PLOT DATES →	DATE PLOTTED	SHEET	OF
M:\BASEMAP\Data\Current\Plot_Book\PB_STORM_400-Scale		11/30/15	3	75

See Grid A4 - NW (Sheet 2)

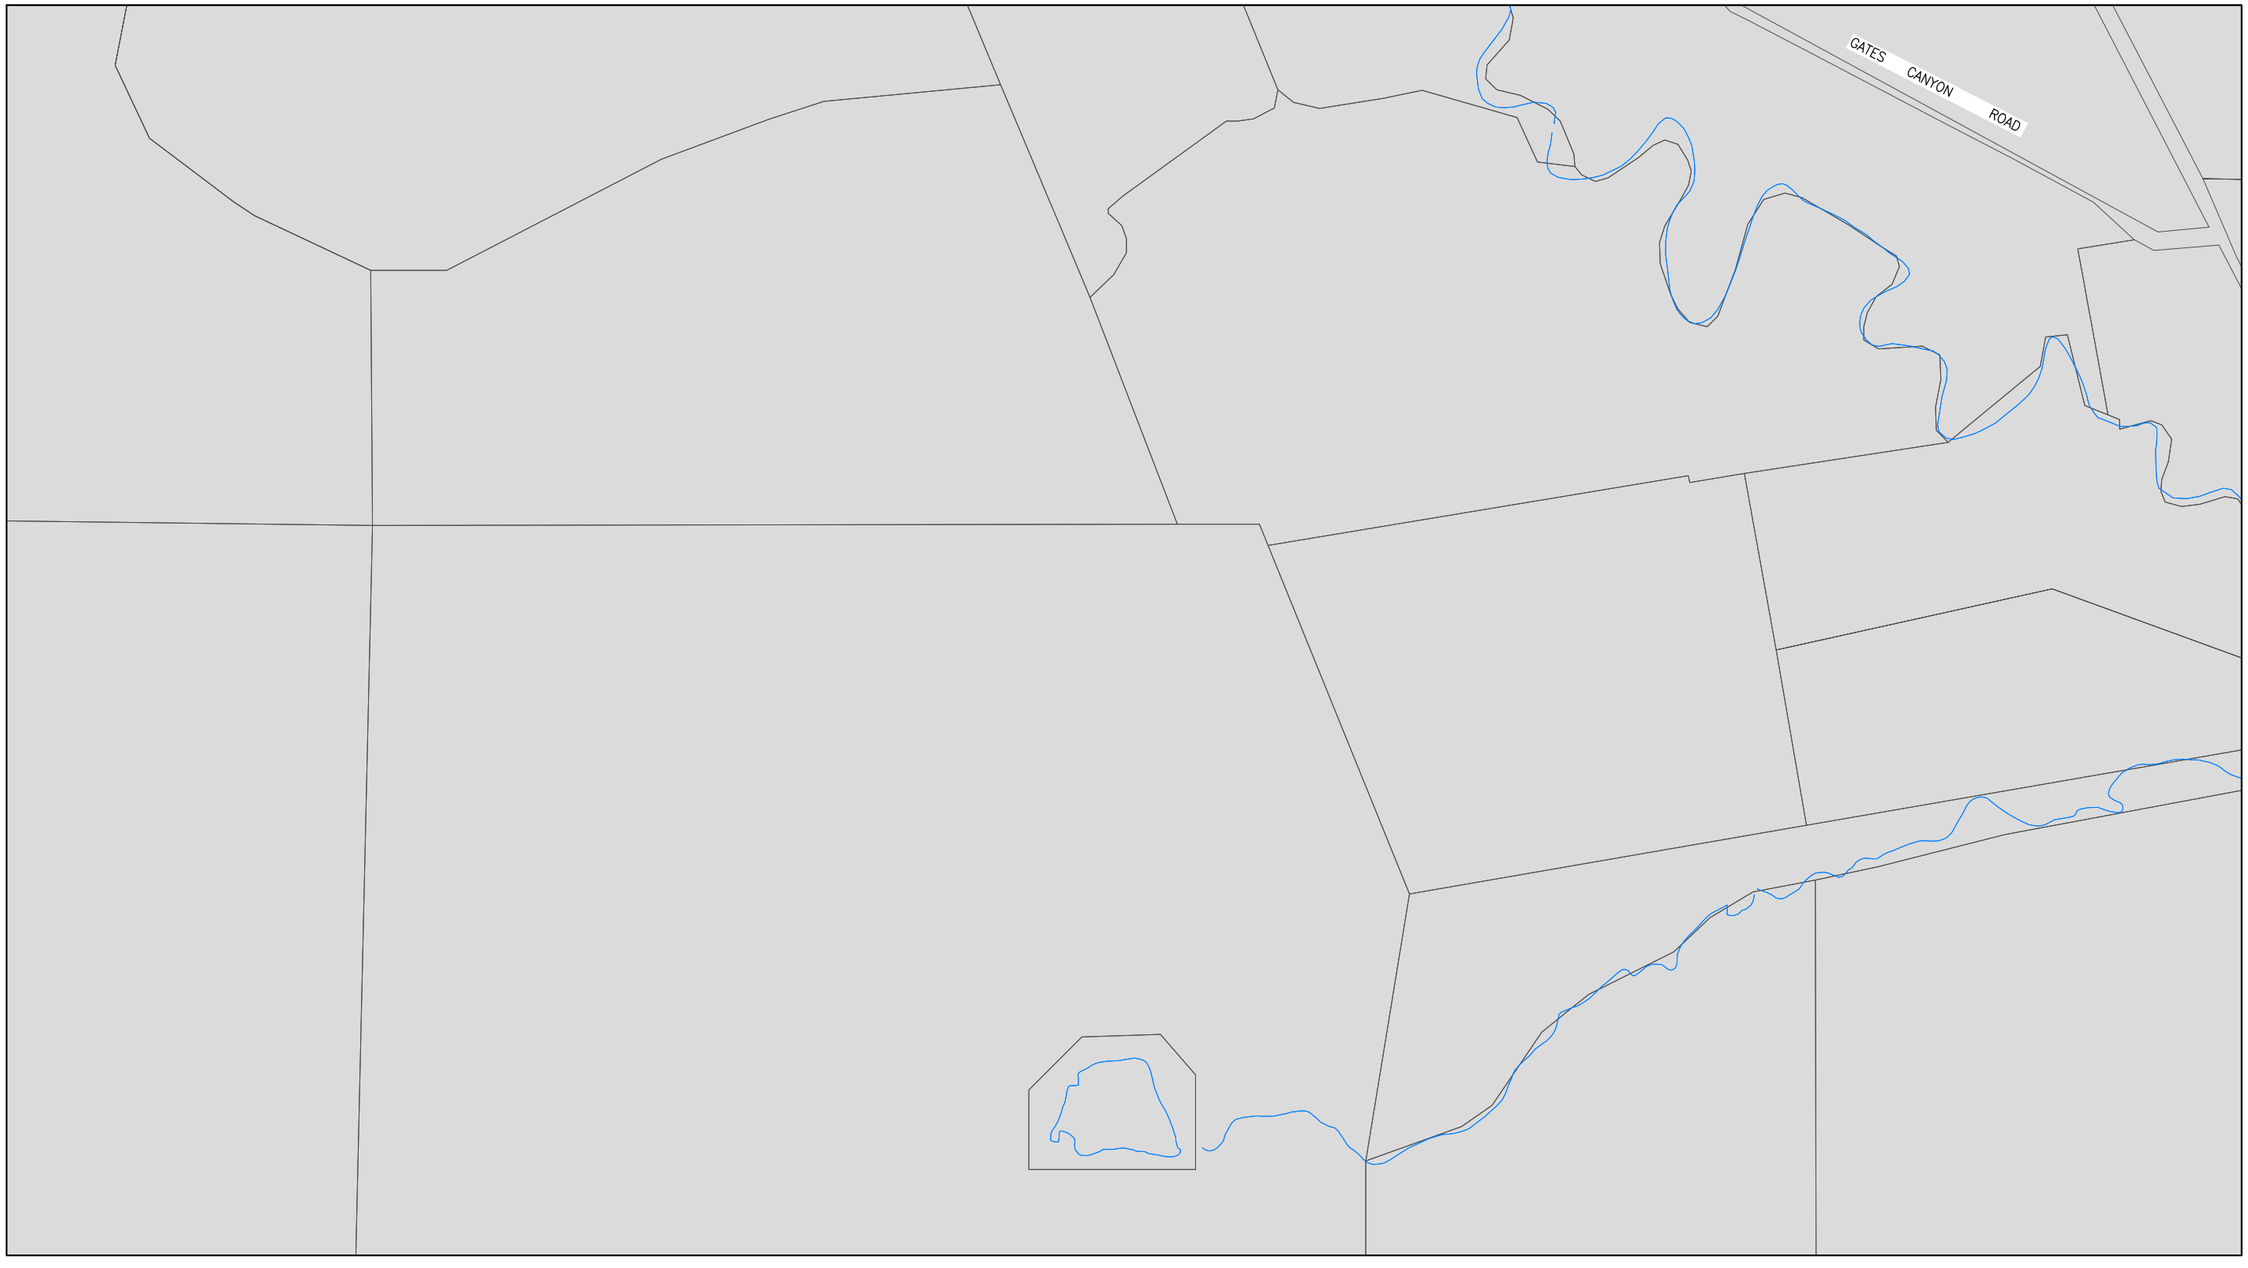

See Grid A4 - SE (Sheet 5)

See Grid A5 - NW (Sheet 6)

GRID MAP

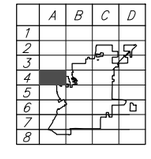

LEGEND

Parcel Lines
Creek/Canal
Park
School
Storm Drain Line
Detention Basin
Drain Inlet
Storm Drain Manhole

NORTH

DRAWN	By Engineering	Checked	
DESIGN	By Engineering	Checked	
Last Update:	11/30/2015		
Scale:	1"=400'		

CITY OF VACAVILLE
DEPARTMENT OF PUBLIC WORKS

0 1 2
ORIGINAL SCALE IS IN INCHES FOR REDUCED PLANS

VACAVILLE

PLOT BOOK

Storm Drain Network
Grid A4 - SW

DWG File:	DISREGARD PRINTS BEARING EARLIER PLOT DATES →	DATE PLOTTED	SHEET	OF
M:\BASEMAP\Data\Current\Plot_Book\PB_STORM_400-Scale		11/30/15	4	75

See Grid A4 - NE (Sheet 3)

See Grid A4 - SW (Sheet 4)

See Grid B4 - SW (Sheet 26)

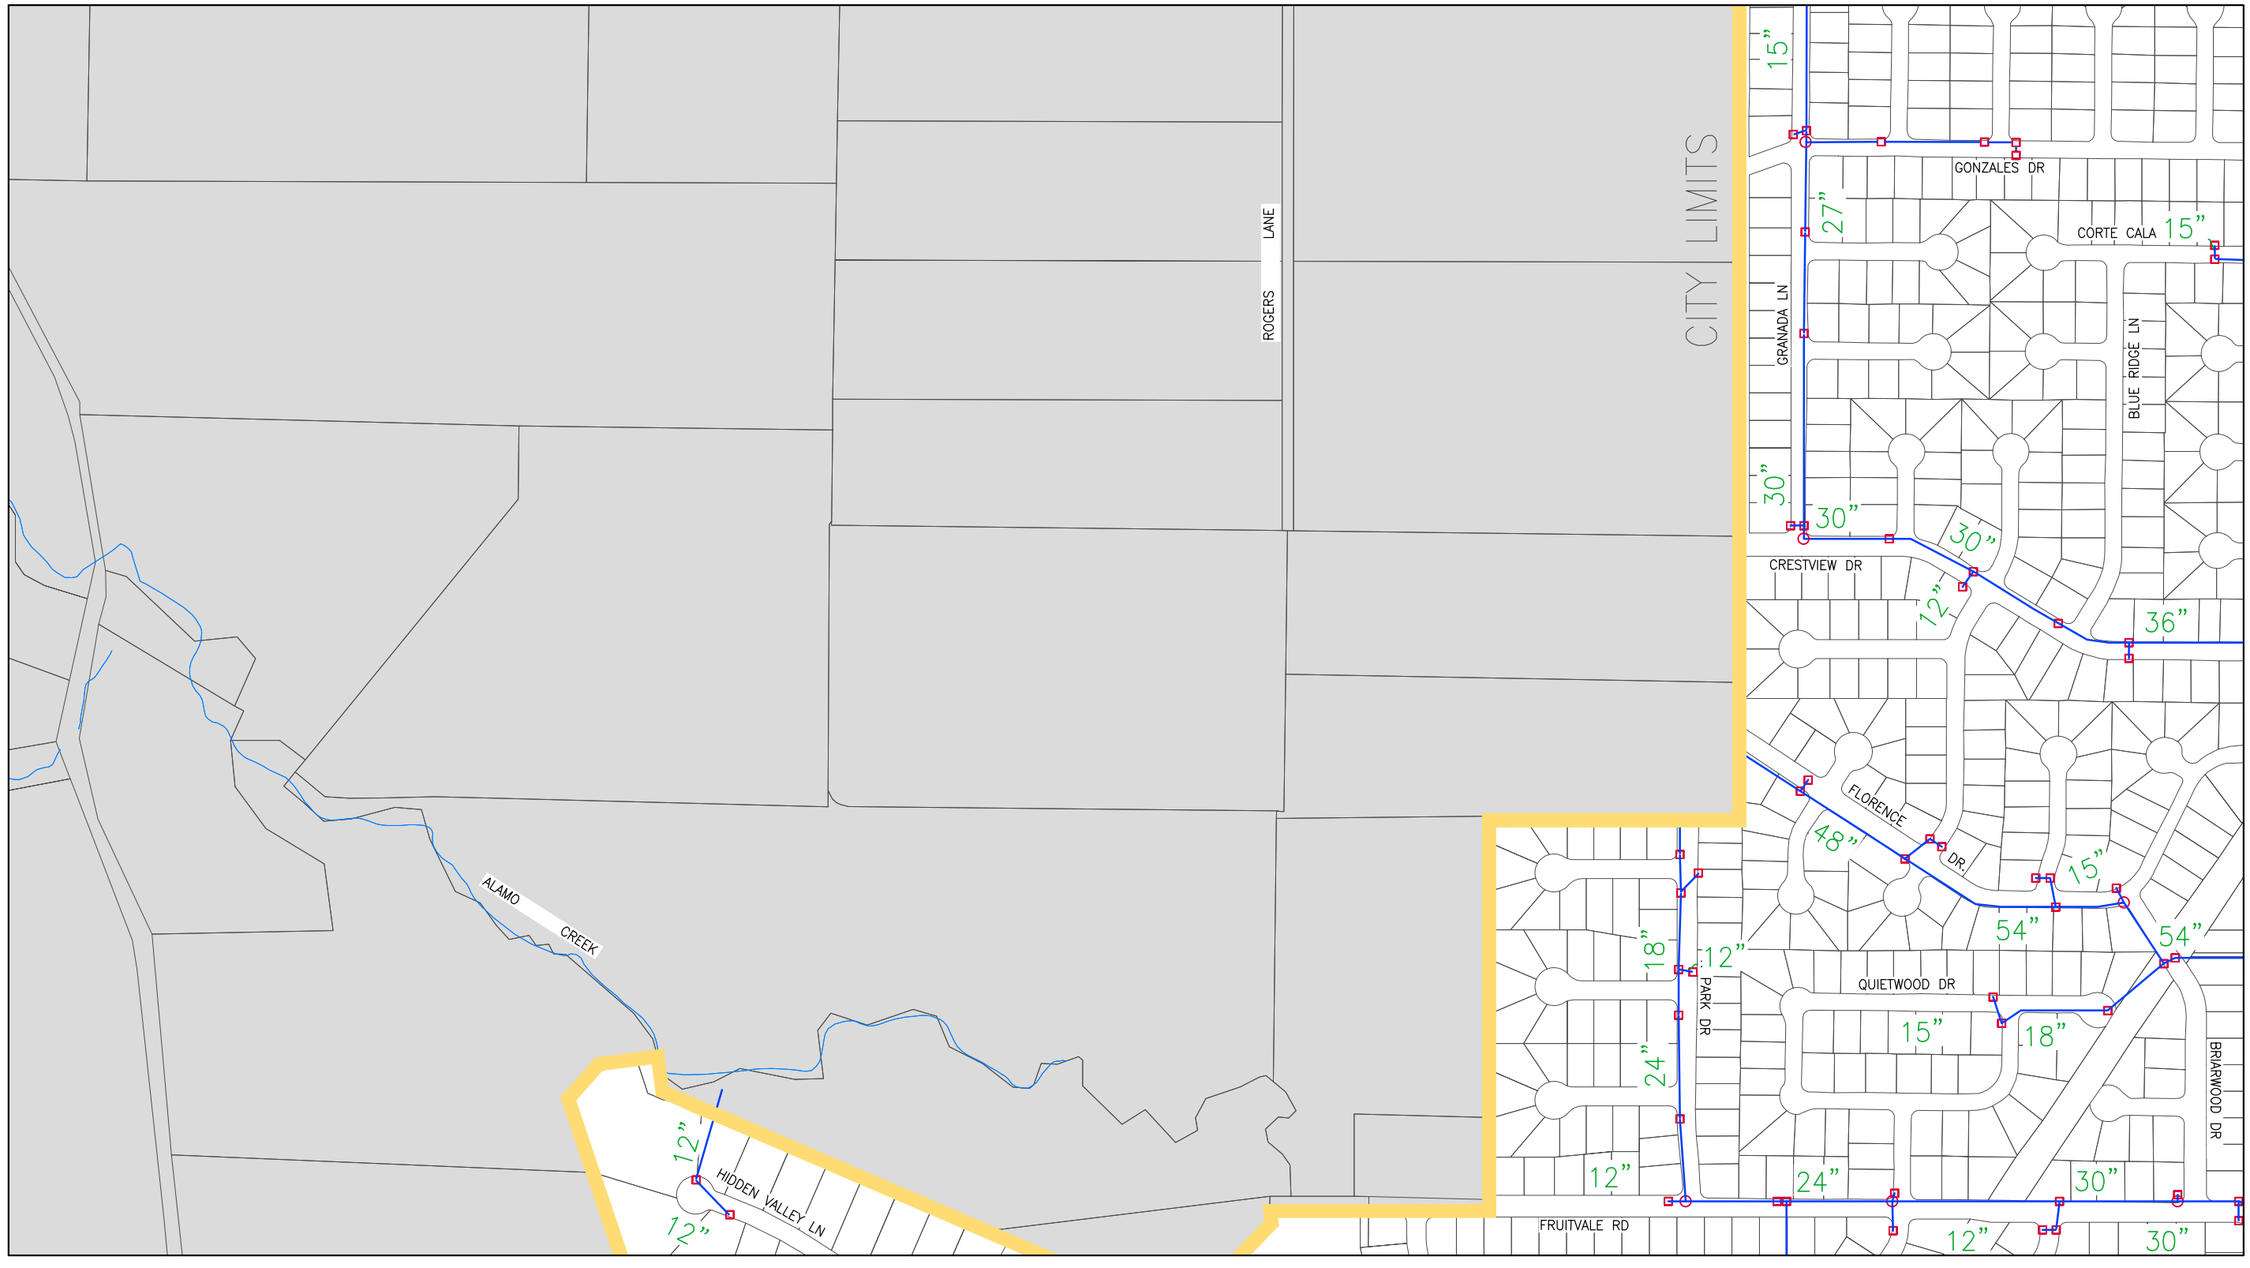

See Grid A5 - NE (Sheet 7)

GRID MAP

	A	B	C	D
1				
2				
3				
4				
5				
6				
7				
8				

LEGEND

- Parcel Lines
- Creek/Canal
- Park
- School
- Storm Drain Line
- Detention Basin
- Drain Inlet
- Storm Drain Manhole

NORTH

DRAWN	By Engineering	Checked
DESIGN	By Engineering	Checked
Last Update:	11/30/2015	
Scale:	1"=400'	

CITY OF VACAVILLE
DEPARTMENT OF PUBLIC WORKS

0 1 2
ORIGINAL SCALE IS IN INCHES FOR REDUCED PLANS

PLOT BOOK

Storm Drain Network
Grid A4 - SE

DWG File: M:\BASEMAP\Data\Current\Plot_Book\PB_STORM_400-Scale

DISREGARD PRINTS BEARING EARLIER PLOT DATES →

DATE PLOTTED	SHEET	OF
11/30/15	5	75

See Grid A4 - SW (Sheet 4)

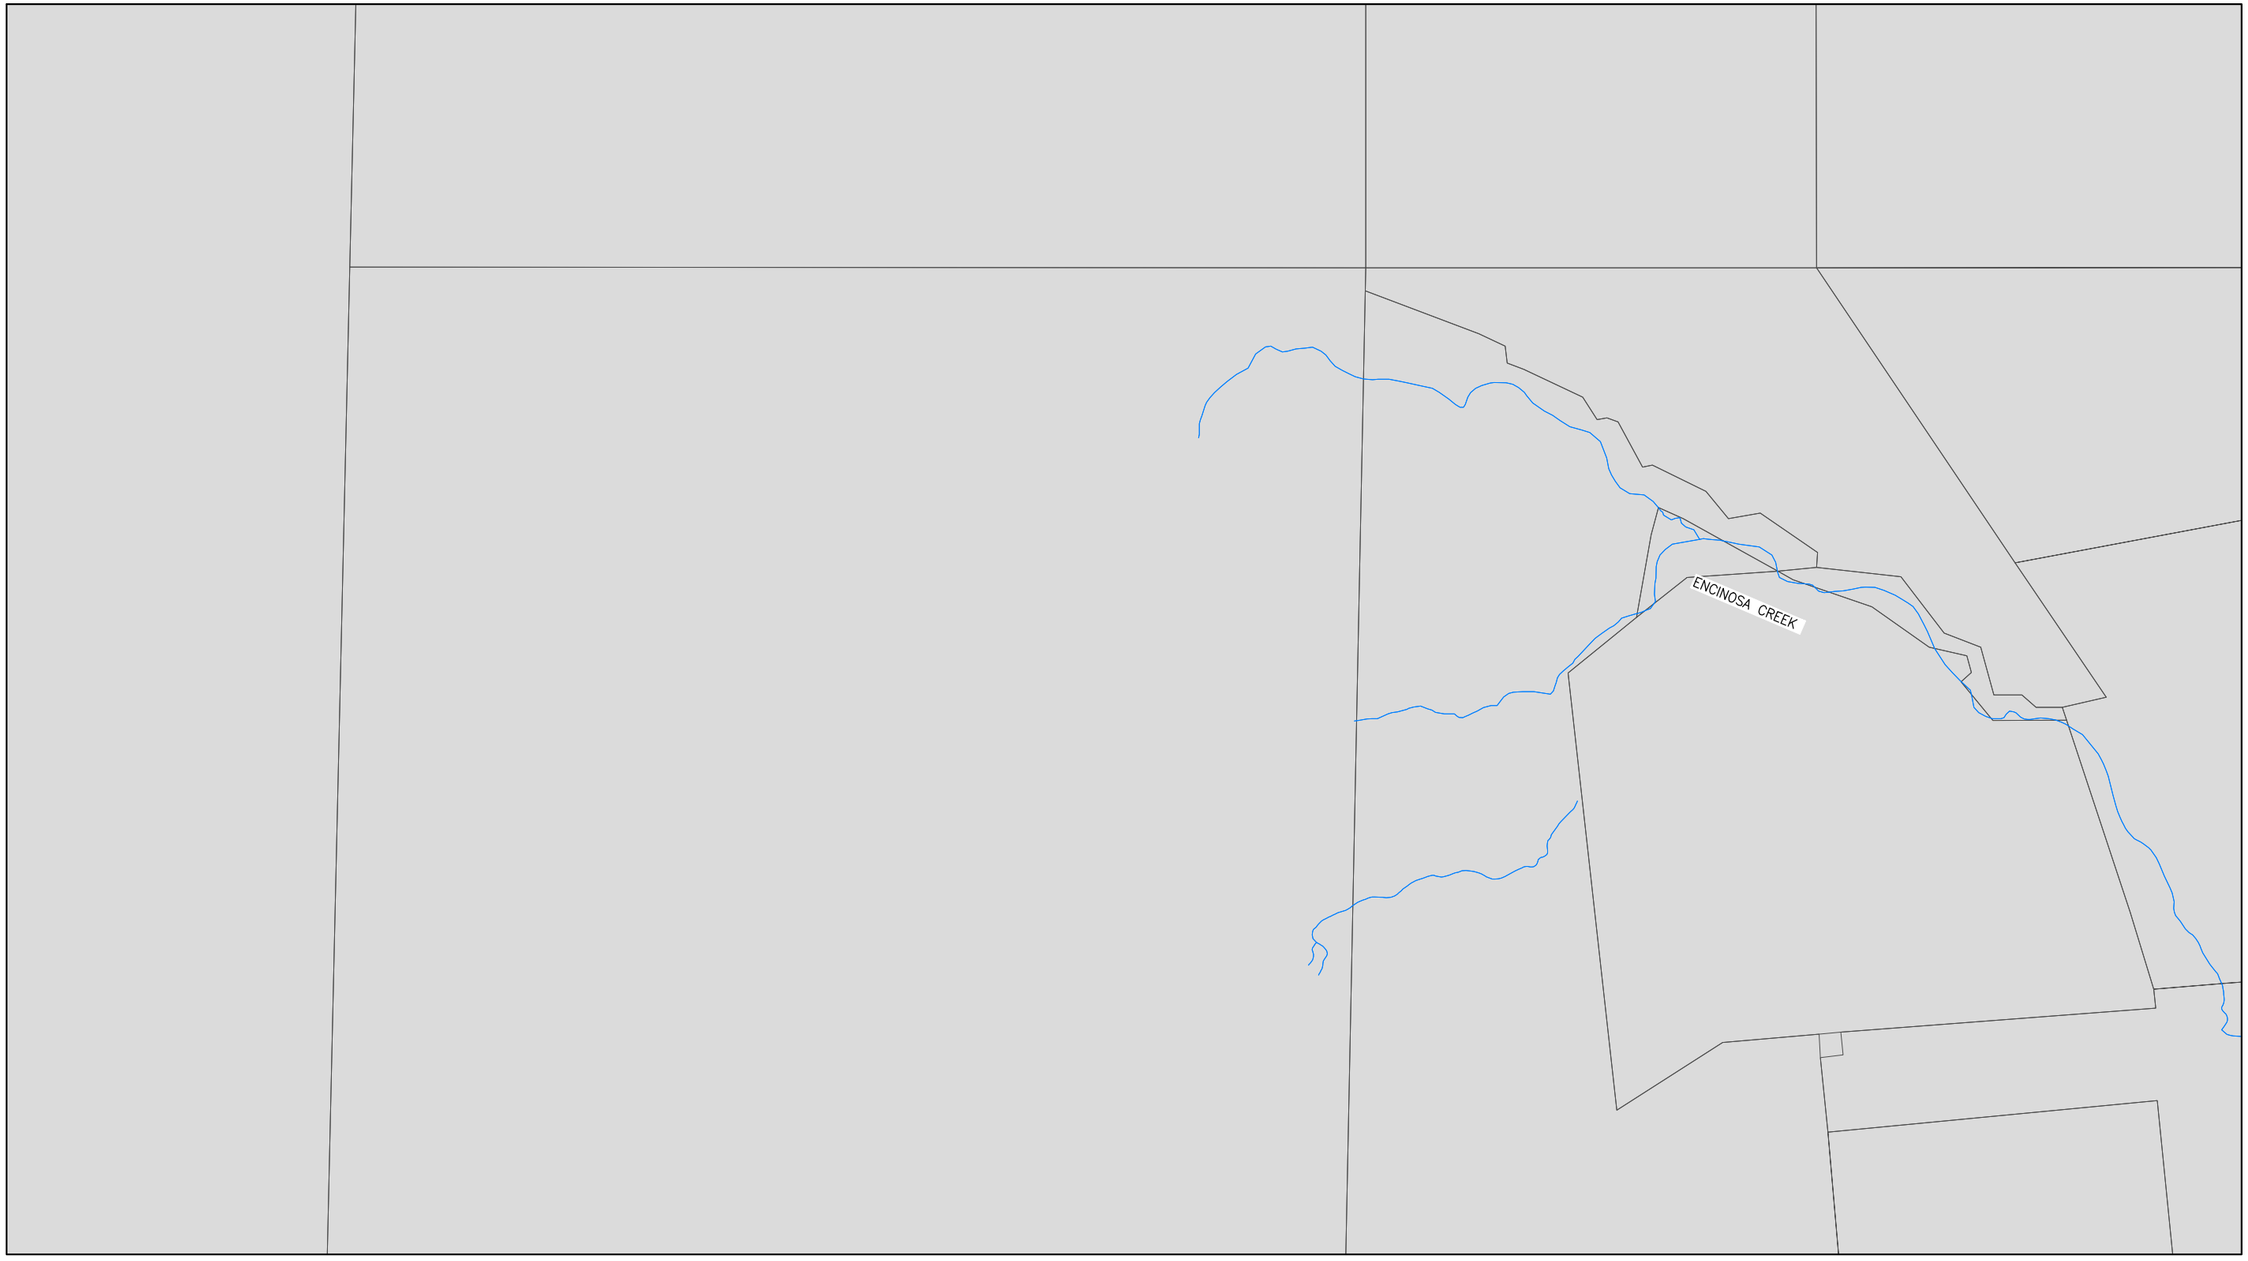

See Grid A5 - NE (Sheet 7)

See Grid A5 - SW (Sheet 8)

GRID MAP

	A	B	C	D
1				
2				
3				
4				
5				
6				
7				
8				

LEGEND

- Parcel Lines
- Creek/Canal
- Park
- School
- Storm Drain Line
- Detention Basin
- Drain Inlet
- Storm Drain Manhole

NORTH

DRAWN	By Engineering	Checked	
DESIGN	By Engineering	Checked	
Last Update:	11/30/2015		
Scale:	1"=400'		

CITY OF VACAVILLE
DEPARTMENT OF PUBLIC WORKS

0 1 2
ORIGINAL SCALE IS IN INCHES FOR REDUCED PLANS

VACAVILLE

PLOT BOOK

Storm Drain Network
Grid A5 - NW

DWG File: M:\BASEMAP\Data\Current\Plot_Book\PB_STORM_400-Scale

DISREGARD PRINTS BEARING EARLIER PLOT DATES →

DATE PLOTTED	SHEET	OF
11/30/15	6	75

See Grid A4 - SE (Sheet 5)

See Grid A5 - NW (Sheet 6)

See Grid B5 - NW (Sheet 28)

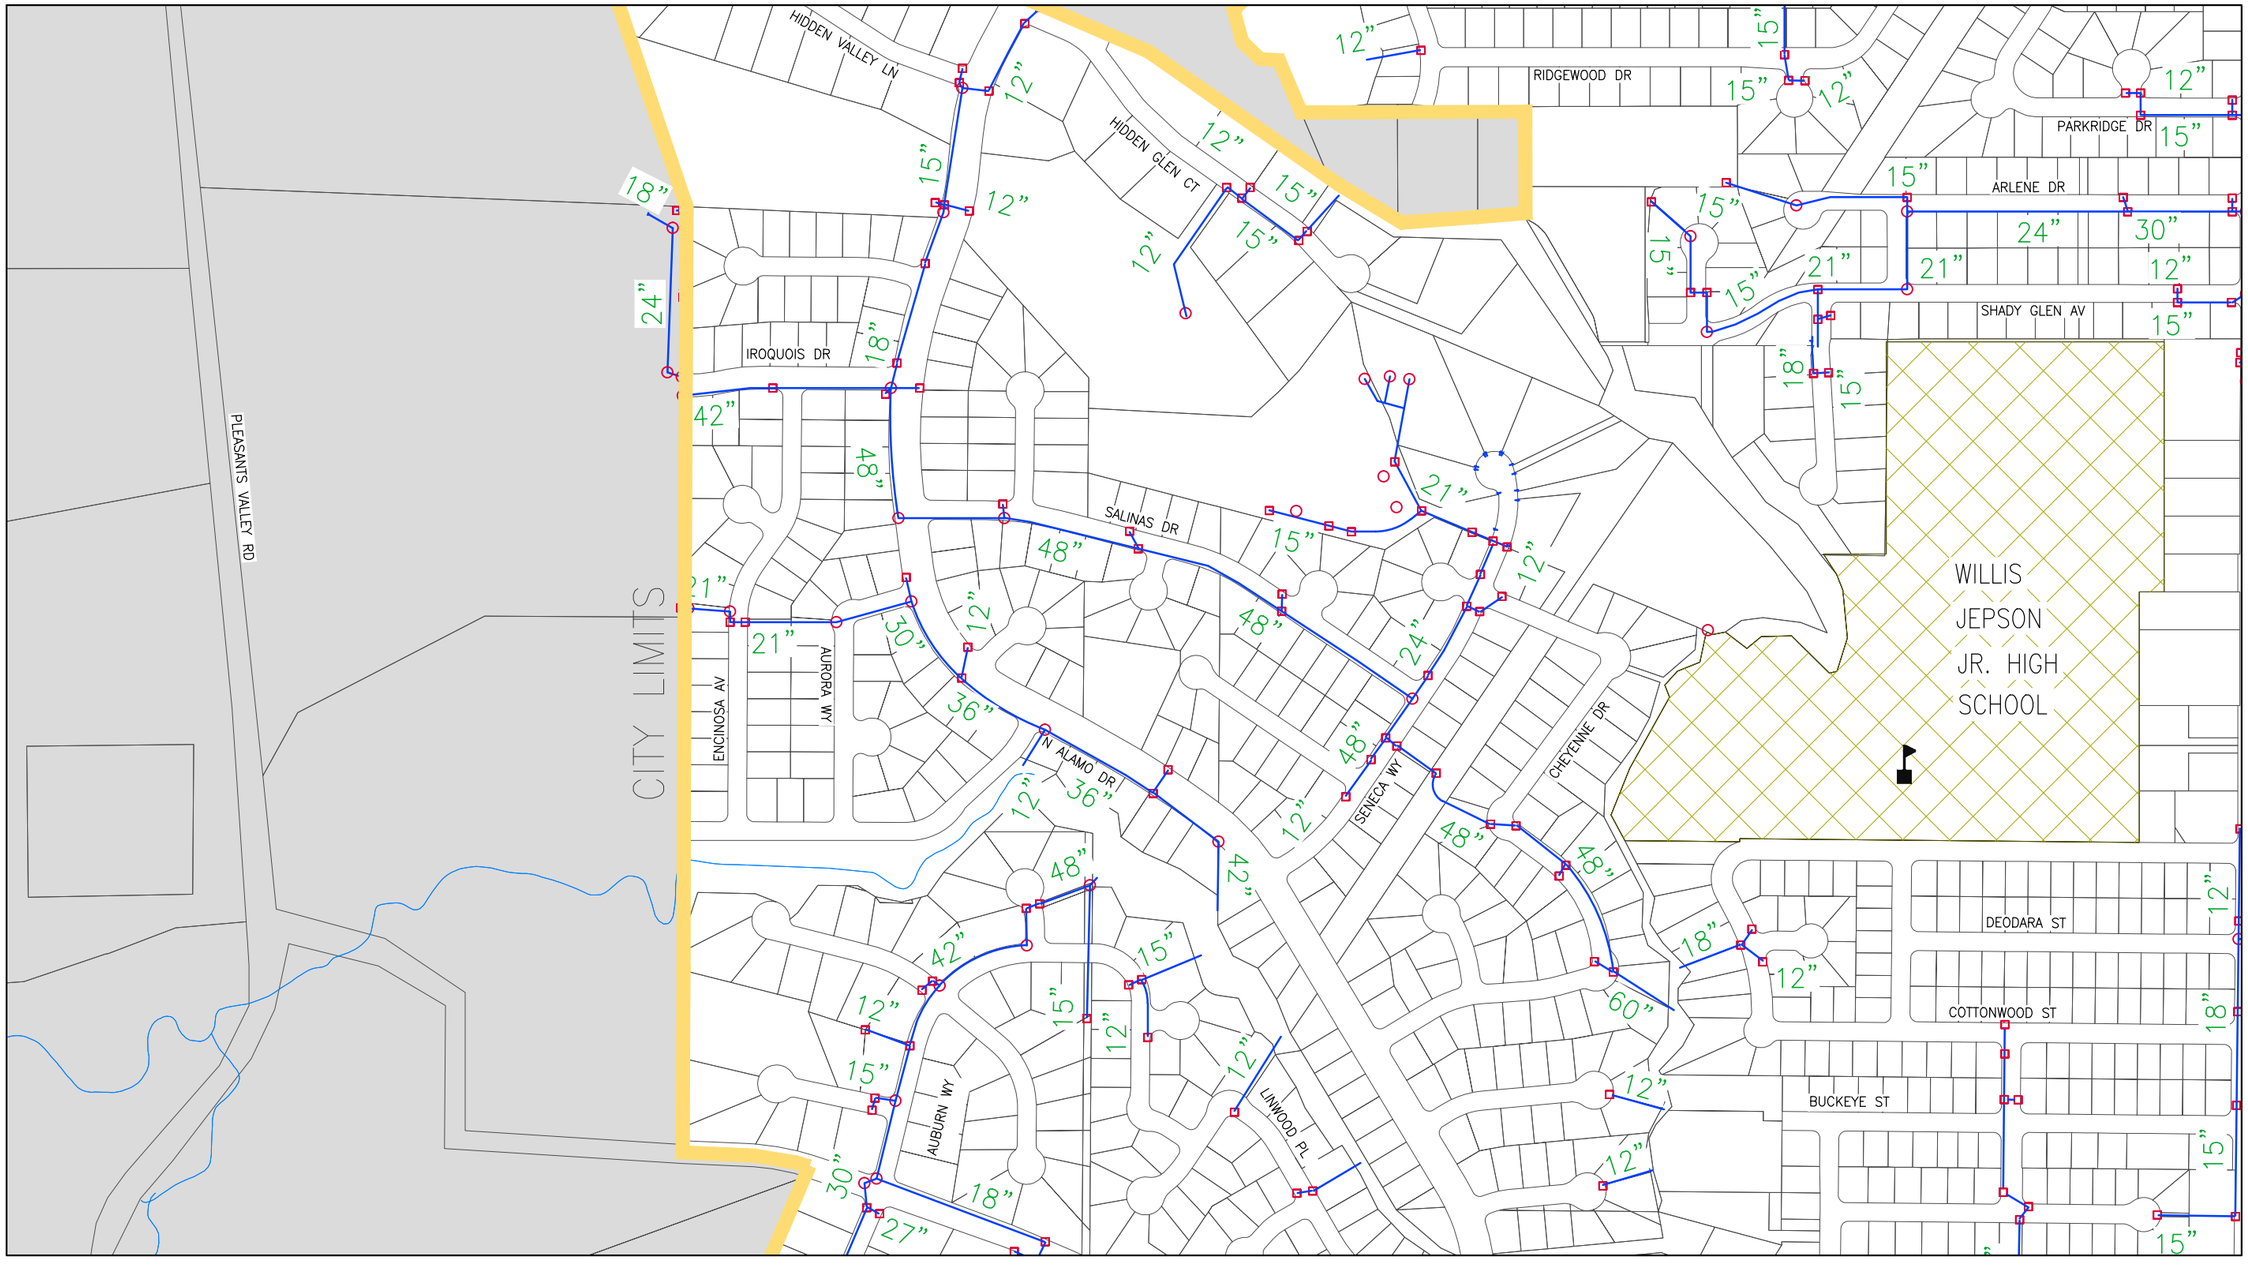

See Grid A5 - SE (Sheet 9)

GRID MAP

	A	B	C	D
1				
2				
3				
4				
5				
6				
7				
8				

LEGEND

Parcel Lines
Creek/Canal
Park
School
Storm Drain Line
Detention Basin
Drain Inlet
Storm Drain Manhole

NORTH

DRAWN	By Engineering	Checked	
DESIGN	By Engineering	Checked	
Last Update:	11/30/2015		
Scale:	1"=400'		

ORIGINAL SCALE IS IN INCHES FOR REDUCED PLANS

CITY OF VACAVILLE
DEPARTMENT OF PUBLIC WORKS

PLOT BOOK
Storm Drain Network
Grid A5 - NE

DWG File:	DISREGARD PRINTS BEARING EARLIER PLOT DATES →	DATE PLOTTED	SHEET	OF
M:\BASEMAP\Data\Current\Plot_Book\PB_STORM_400-Scale		11/30/15	7	75

See Grid A5 - NW (Sheet 6)

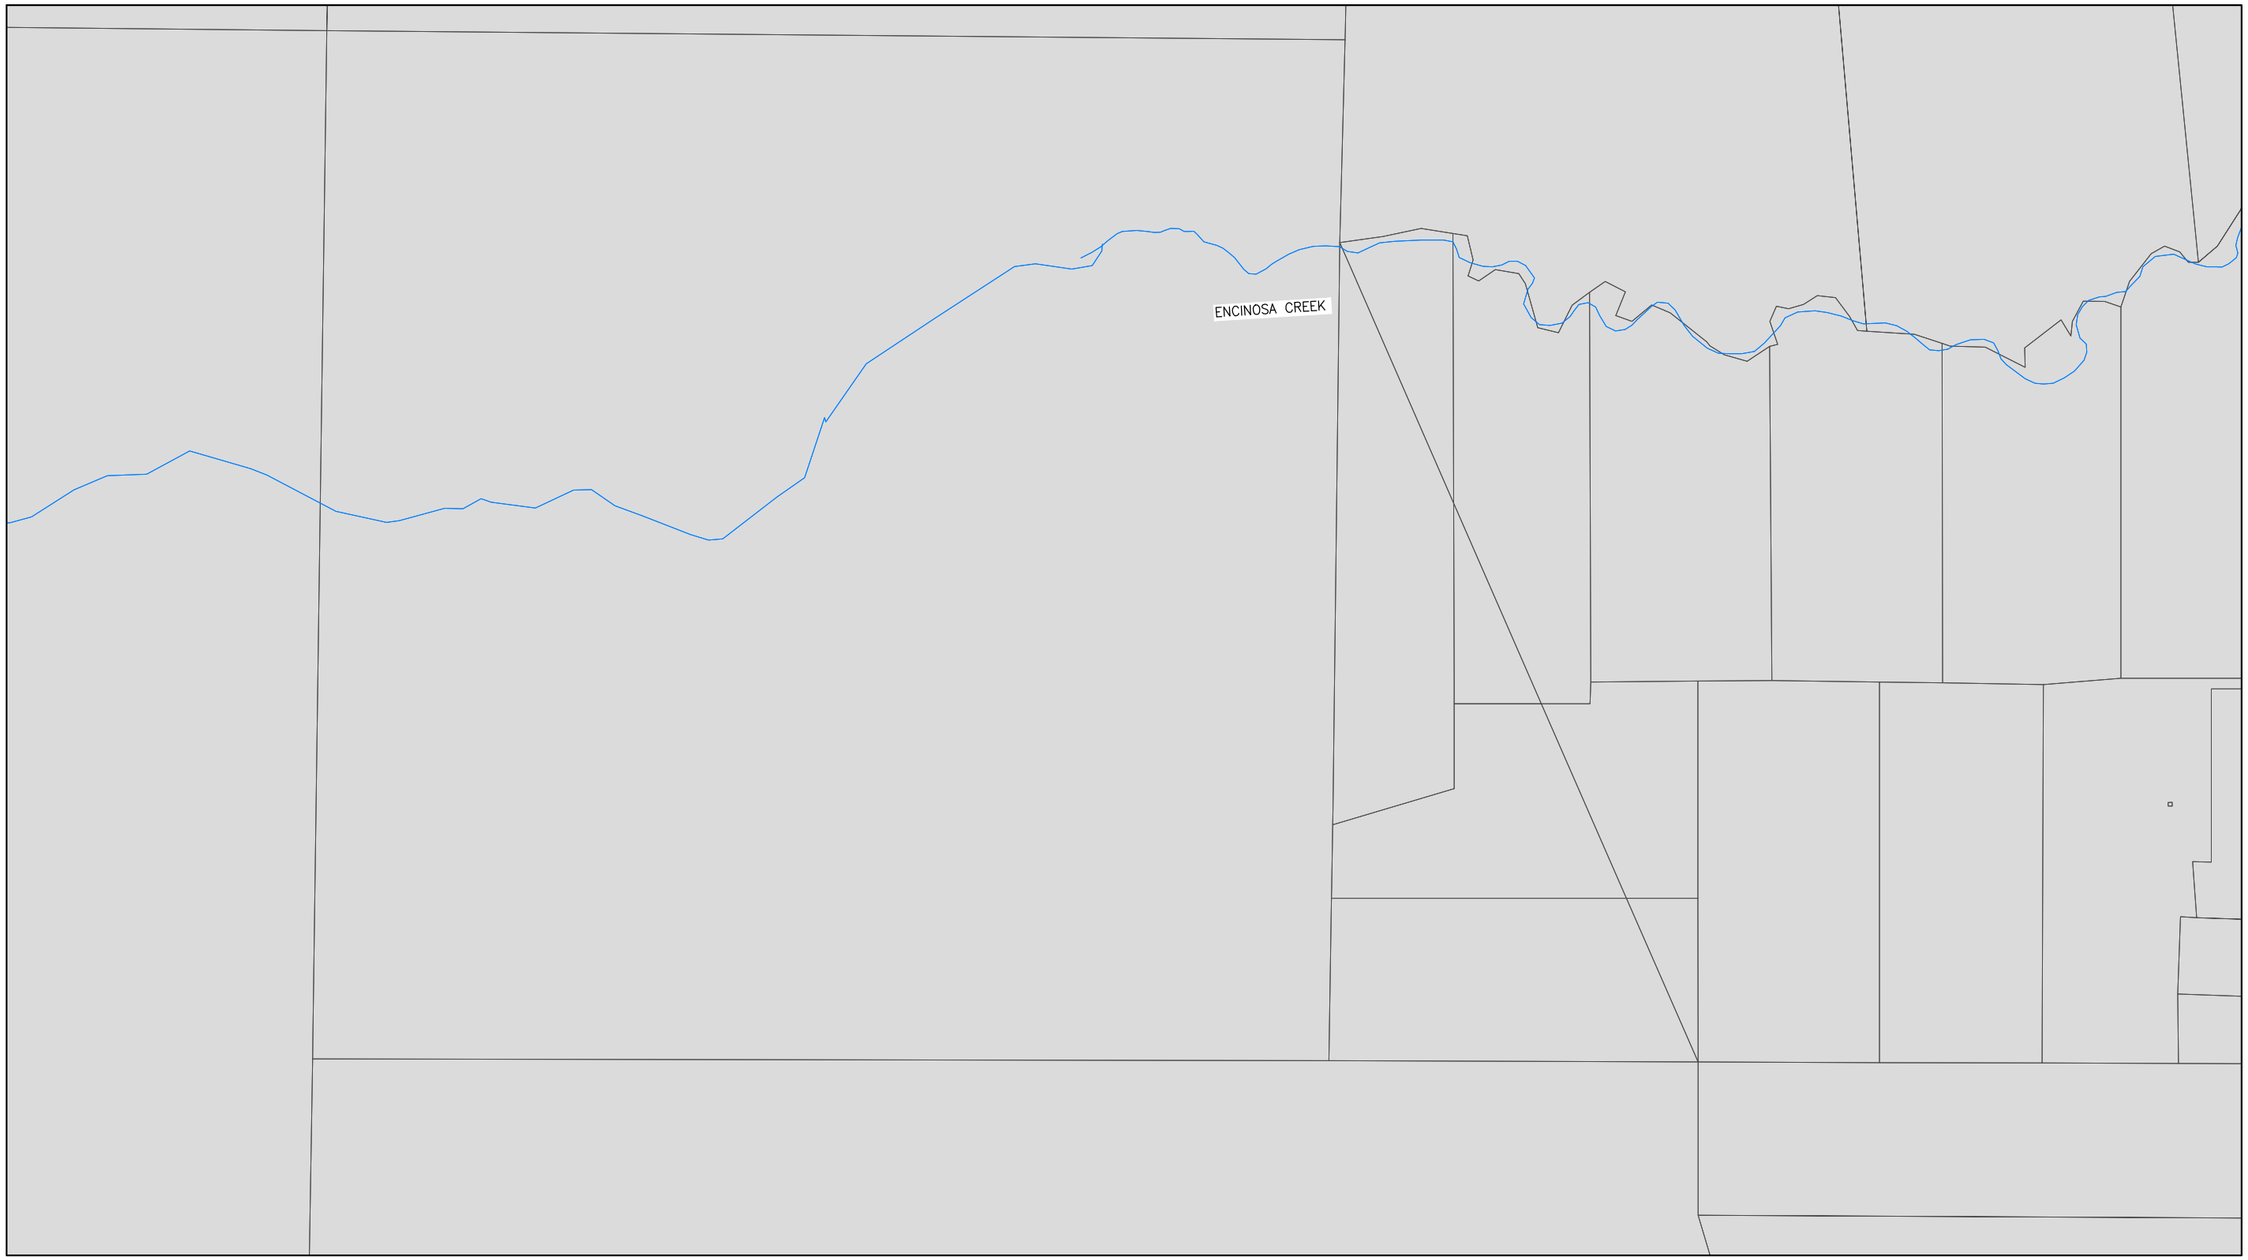

See Grid A5 - SE (Sheet 9)

See Grid A6 - NW (Sheet 10)

GRID MAP

	A	B	C	D
1				
2				
3				
4				
5				
6				
7				
8				

LEGEND

- Parcel Lines
- Creek/Canal
- Park
- School
- Storm Drain Line
- Detention Basin
- Drain Inlet
- Storm Drain Manhole

NORTH

DRAWN	By Engineering	Checked	
DESIGN	By Engineering	Checked	
Last Update:	11/30/2015		
Scale:	1"=400'		

CITY OF VACAVILLE
DEPARTMENT OF PUBLIC WORKS

0 1 2
ORIGINAL SCALE IS IN INCHES FOR REDUCED PLANS

VACAVILLE

PLOT BOOK
Storm Drain Network
Grid A5 - SW

DWG File:	DISREGARD PRINTS BEARING EARLIER PLOT DATES →	DATE PLOTTED	SHEET	OF
M:\BASEMAP\Data\Current\Plot_Book\PB_STORM_400-Scale		11/30/15	8	75

See Grid A5 - NE (Sheet 7)

See Grid A5 - SW (Sheet 8)

See Grid B5 - SW (Sheet 30)

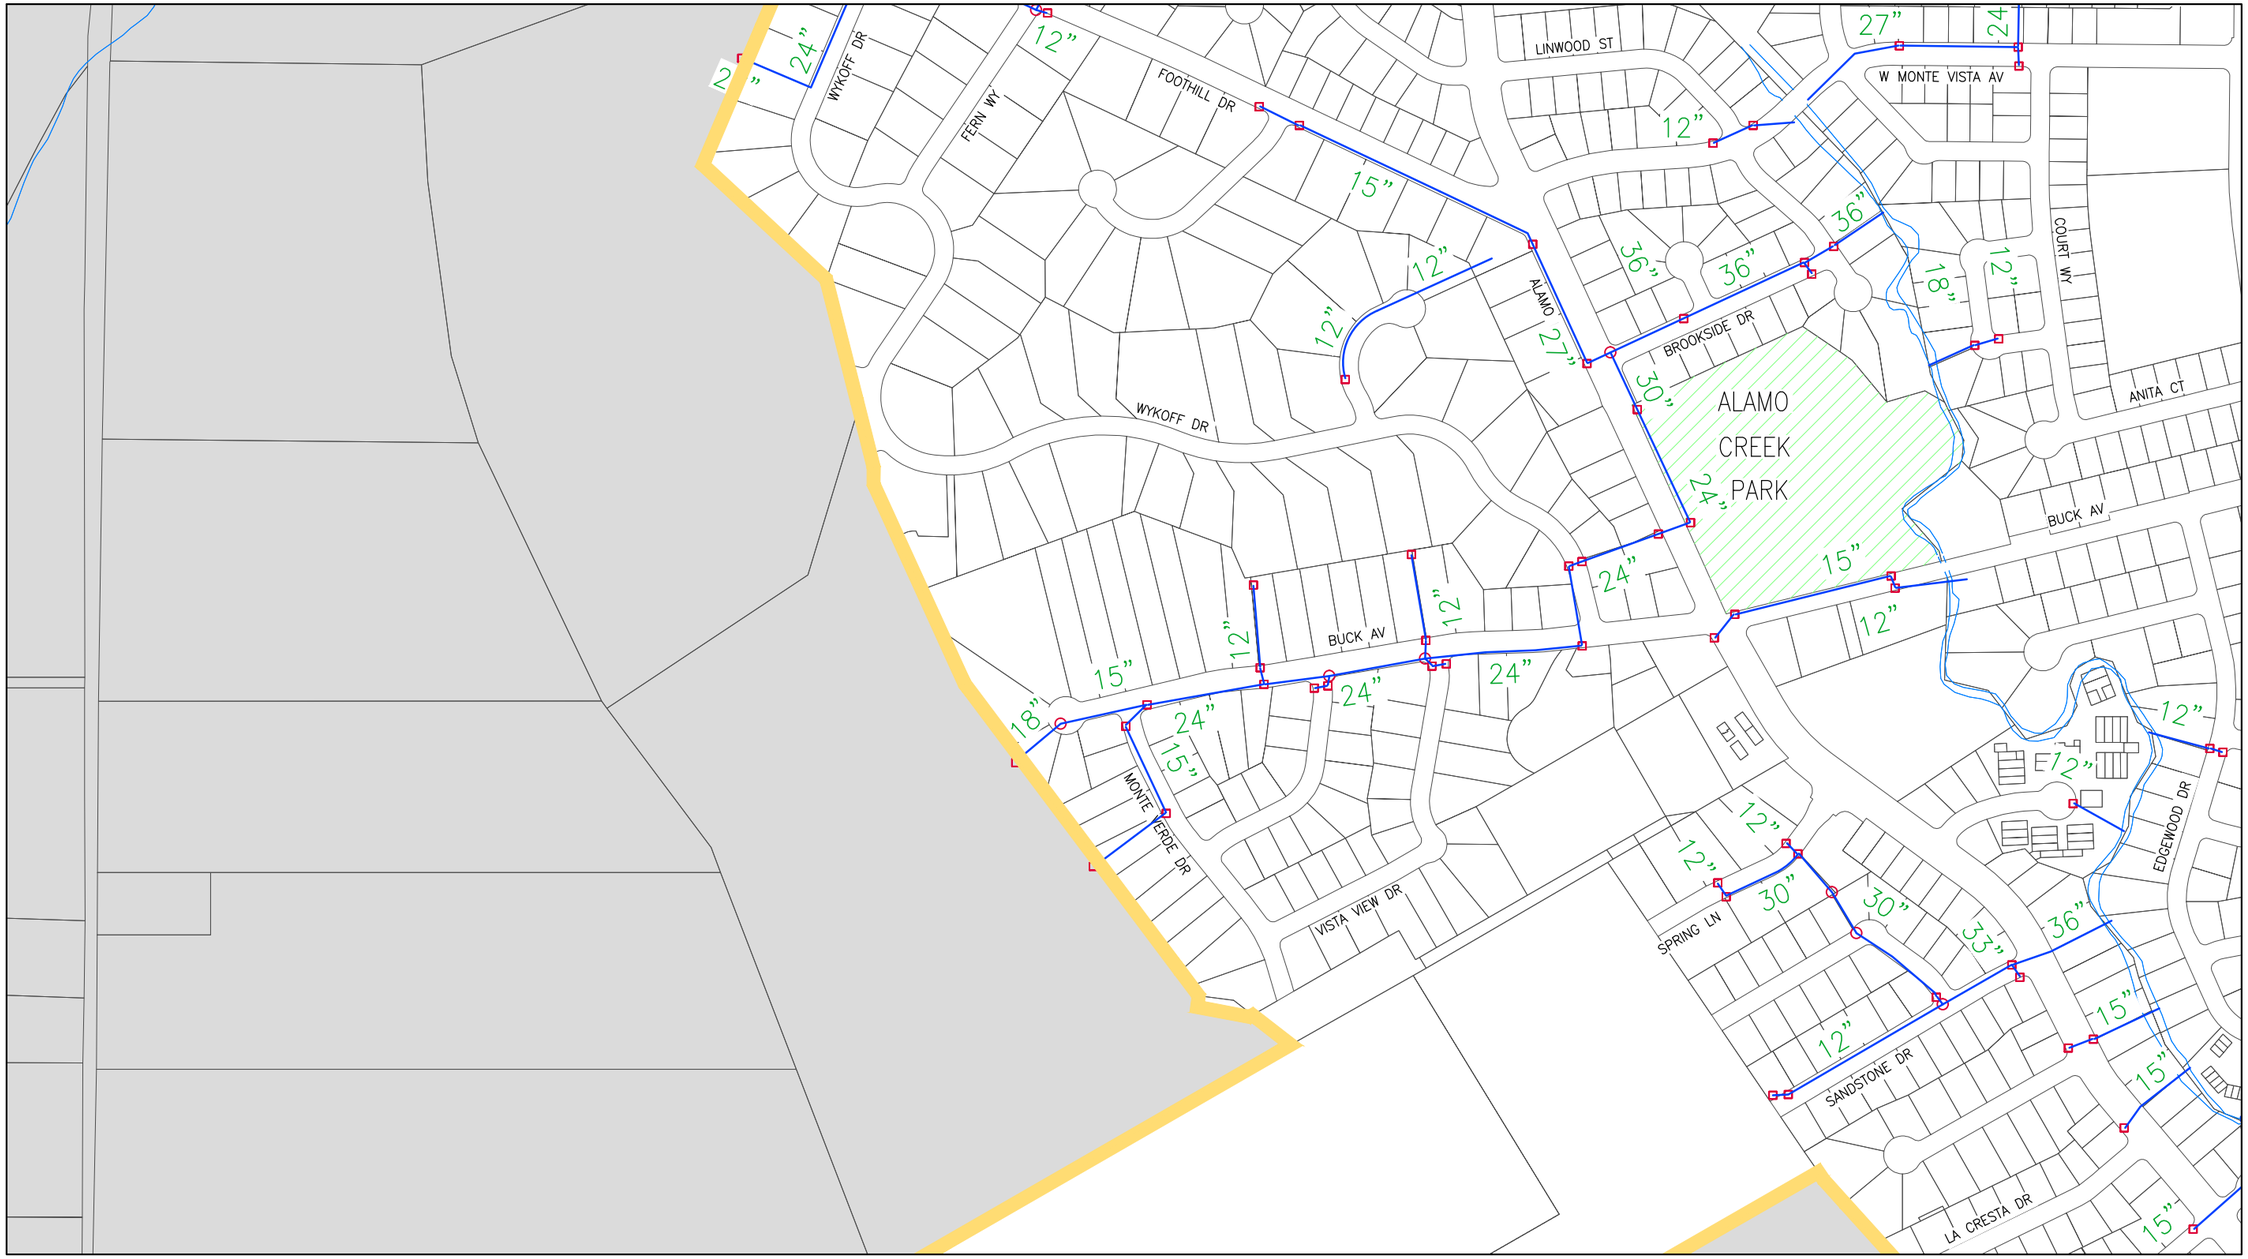

See Grid A6 - NE (Sheet 11)

GRID MAP

	A	B	C	D
1				
2				
3				
4				
5				
6				
7				
8				

LEGEND

- Parcel Lines
- Creek/Canal
- Park
- School
- Storm Drain Line
- Detention Basin
- Drain Inlet
- Storm Drain Manhole

NORTH

DRAWN	By Engineering	Checked	
DESIGN	By Engineering	Checked	
Last Update:	11/30/2015		
Scale:	1"=400'		

CITY OF VACAVILLE
DEPARTMENT OF PUBLIC WORKS

0 1 2
ORIGINAL SCALE IS IN INCHES FOR REDUCED PLANS

PLOT BOOK

Storm Drain Network
Grid A5 - SE

DWG File: M:\BASEMAP\Data\Current\Plot_Book\PB_STORM_400-Scale

DISREGARD PRINTS BEARING EARLIER PLOT DATES →

DATE PLOTTED	SHEET	OF
11/30/15	9	75

See Grid A5 - SW (Sheet 8)

See Grid A6 - NE (Sheet 11)

See Grid A6 - SW (Sheet 12)

GRID MAP

	A	B	C	D
1				
2				
3				
4				
5				
6				
7				
8				

LEGEND

- Parcel Lines
- Creek/Canal
- Park
- School
- Storm Drain Line
- Detention Basin
- Drain Inlet
- Storm Drain Manhole

NORTH

DRAWN	By Engineering	Checked
DESIGN	By Engineering	Checked
Last Update:	11/30/2015	
Scale:	1"=400'	

CITY OF VACAVILLE
DEPARTMENT OF PUBLIC WORKS

0 1 2
ORIGINAL SCALE IS IN INCHES FOR REDUCED PLANS

VACAVILLE

PLOT BOOK

Storm Drain Network
Grid A6 - NW

DWG File: M:\BASEMAP\Data\Current\Plot_Book\PB_STORM_400-Scale

DISREGARD PRINTS BEARING EARLIER PLOT DATES →

DATE PLOTTED	SHEET	OF
11/30/15	10	75

See Grid A5 - SE (Sheet 9)

See Grid A6 - NW (Sheet 10)

See Grid B6 - NW (Sheet 32)

See Grid A6 - SE (Sheet 13)

GRID MAP

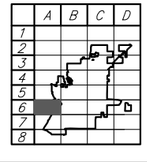

LEGEND

Parcel Lines
Creek/Canal
Park
School
Storm Drain Line
Detention Basin
Drain Inlet
Storm Drain Manhole

NORTH

DRAWN	By Engineering	Checked	
DESIGN	By Engineering	Checked	
Last Update:	11/30/2015		
Scale:	1"=400'		

CITY OF VACAVILLE
DEPARTMENT OF PUBLIC WORKS

0 1 2
ORIGINAL SCALE IS IN INCHES FOR REDUCED PLANS

PLOT BOOK

Storm Drain Network
Grid A6 - NE

DWG File:	DISREGARD PRINTS BEARING EARLIER PLOT DATES →	DATE PLOTTED	SHEET	OF
M:\BASEMAP\Data\Current\Plot_Book\PB_STORM_400-Scale		11/30/15	11	75

See Grid A6 - NW (Sheet 10)

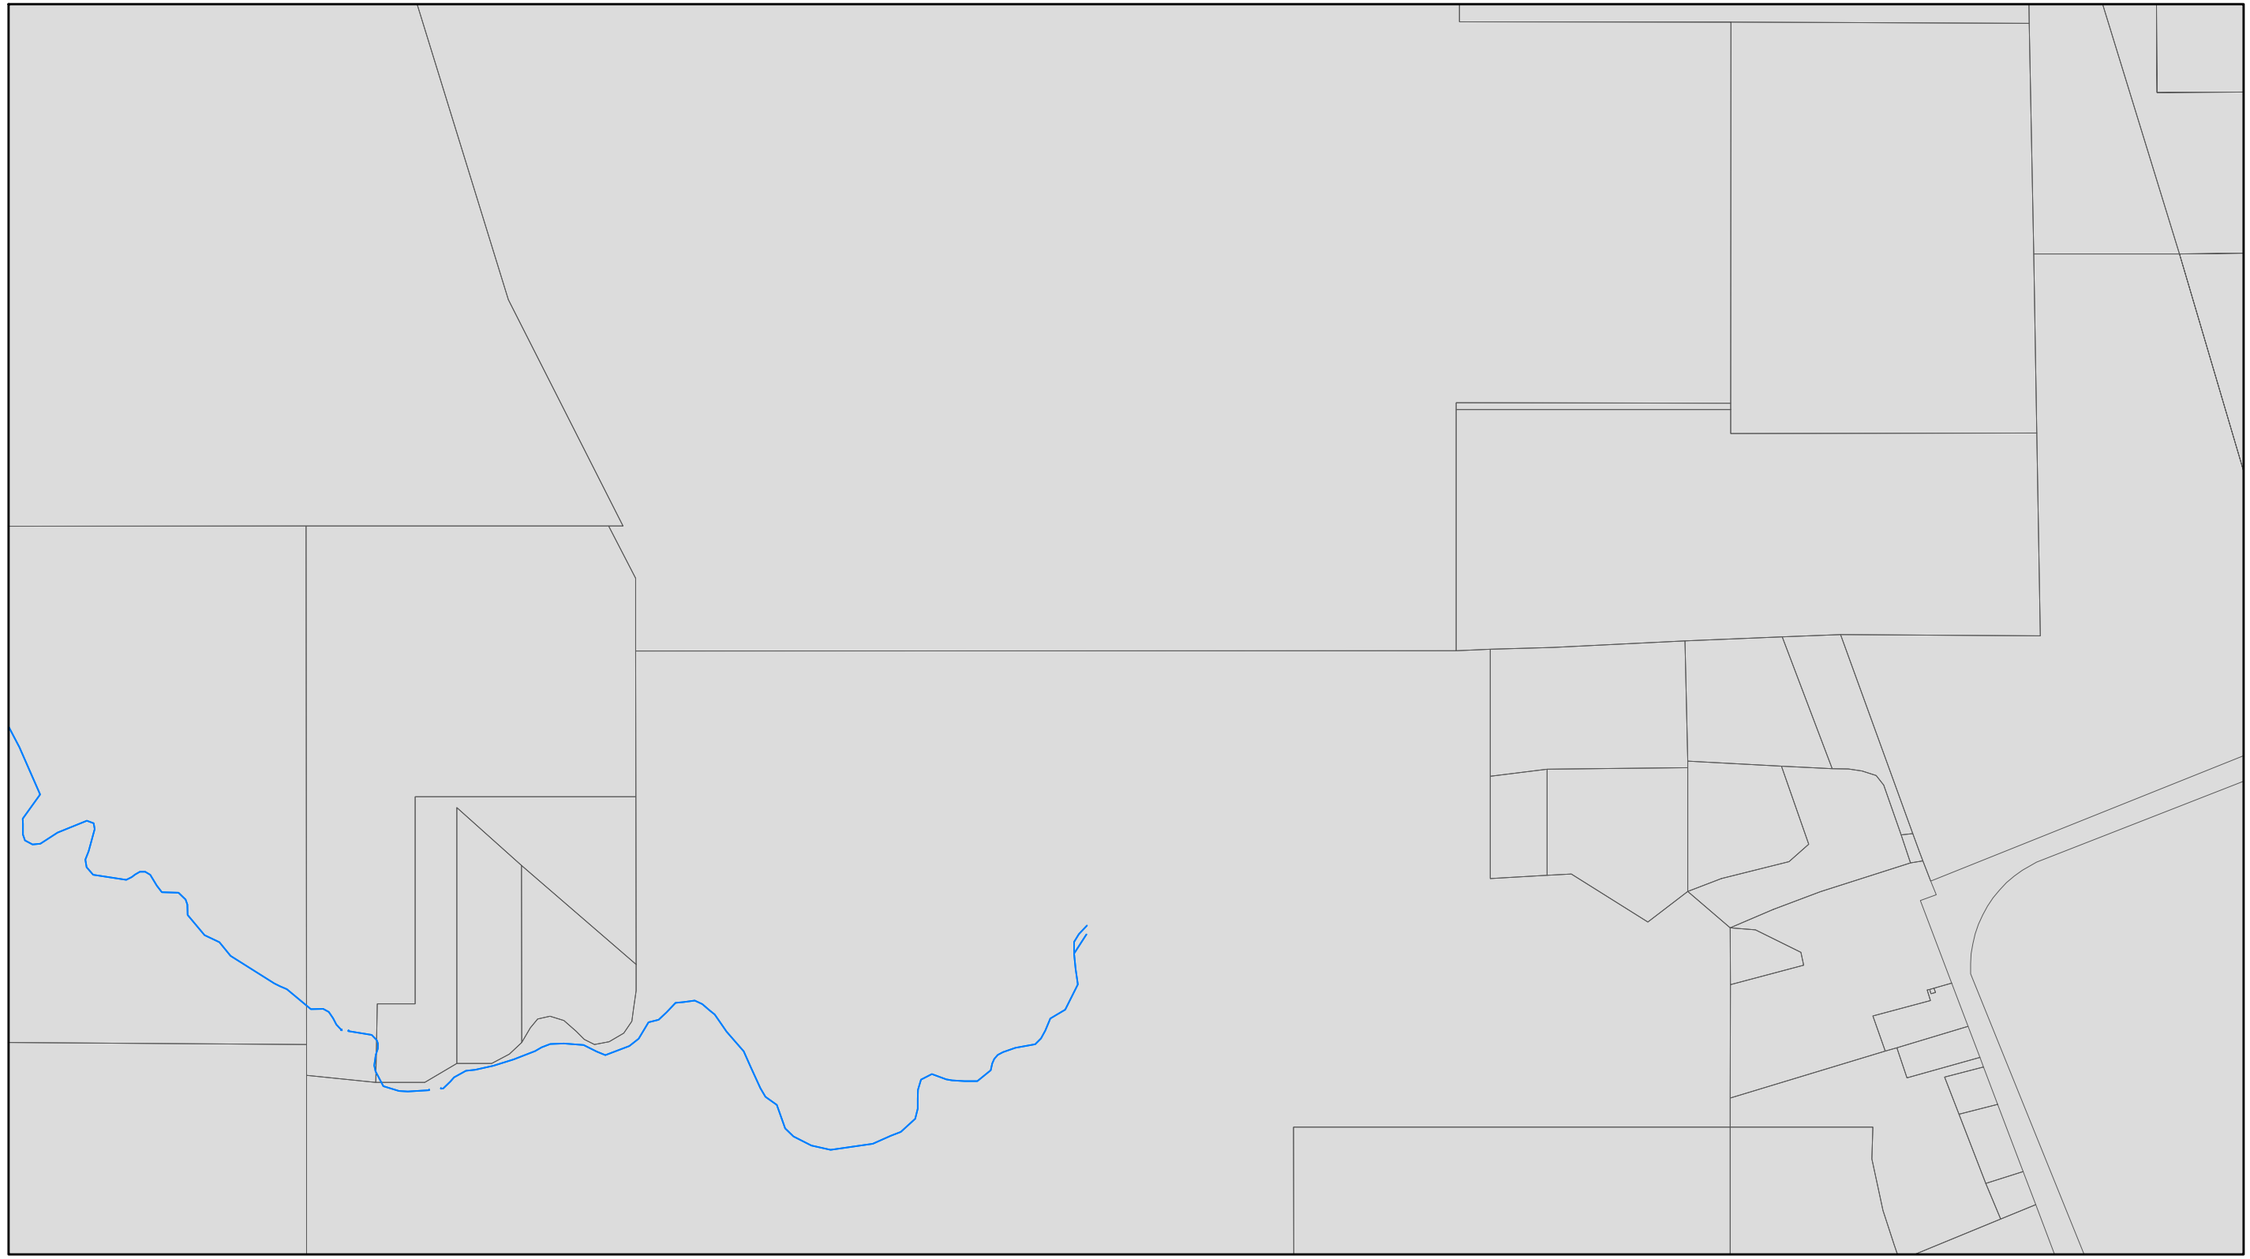

See Grid A6 - SE (Sheet 13)

See Grid A7 - NW (Sheet 14)

GRID MAP

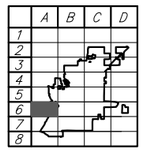

LEGEND

Parcel Lines
Creek/Canal
Park
School
Storm Drain Line
Detention Basin
Drain Inlet
Storm Drain Manhole

NORTH

DRAWN	By Engineering	Checked	
DESIGN	By Engineering	Checked	
Last Update:	11/30/2015		
Scale:	1"=400'		

CITY OF VACAVILLE
DEPARTMENT OF PUBLIC WORKS

0 1 2
ORIGINAL SCALE IS IN INCHES FOR REDUCED PLANS

VACAVILLE

PLOT BOOK
Storm Drain Network
Grid A6 - SW

DWG File:	DISREGARD PRINTS BEARING EARLIER PLOT DATES →	DATE PLOTTED	SHEET	OF
M:\BASEMAP\Data\Current\Plot_Book\PB_STORM_400-Scale		11/30/15	12	75

See Grid A6 - NE (Sheet 11)

See Grid A6 - SW (Sheet 12)

See Grid B6 - SW (Sheet 34)

See Grid A7 - NE (Sheet 15)

GRID MAP

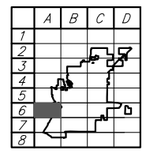

LEGEND

- Parcel Lines
- Creek/Canal
- Park
- School
- Storm Drain Line
- Detention Basin
- Drain Inlet
- Storm Drain Manhole

NORTH

DRAWN	By Engineering	Checked	
DESIGN	By Engineering	Checked	
Last Update:	11/30/2015		
Scale:	1"=400'		

CITY OF VACAVILLE
DEPARTMENT OF PUBLIC WORKS

0 1 2
ORIGINAL SCALE IS IN INCHES FOR REDUCED PLANS

VACAVILLE

PLOT BOOK
Storm Drain Network
Grid A6 - SE

DWG File:	DISREGARD PRINTS BEARING EARLIER PLOT DATES →	DATE PLOTTED	SHEET	OF
M:\BASEMAP\Data\Current\Plot_Book\PB_STORM_400-Scale		11/30/15	13	75

See Grid A6 - SW (Sheet 12)

See Grid A7 - NE (Sheet 15)

See Grid A7 - SW (Sheet 16)

GRID MAP

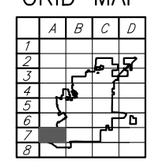

LEGEND

- Parcel Lines
- Creek/Canal
- Park
- School
- Storm Drain Line
- Detention Basin
- Drain Inlet
- Storm Drain Manhole

NORTH

DRAWN	By Engineering	Checked
DESIGN	By Engineering	Checked
Last Update:	11/30/2015	
Scale:	1"=400'	

CITY OF VACAVILLE
DEPARTMENT OF PUBLIC WORKS

0 1 2
ORIGINAL SCALE IS IN INCHES FOR REDUCED PLANS

VACAVILLE

PLOT BOOK

Storm Drain Network
Grid A7 - NW

DWG File:	DISREGARD PRINTS BEARING EARLIER PLOT DATES →	DATE PLOTTED	SHEET	OF
M:\BASEMAP\Data\Current\Plot_Book\PB_STORM_400-Scale		11/30/15	14	75

See Grid A6 - SE (Sheet 13)

See Grid A7 - NW (Sheet 14)

See Grid B7 - NW (Sheet 36)

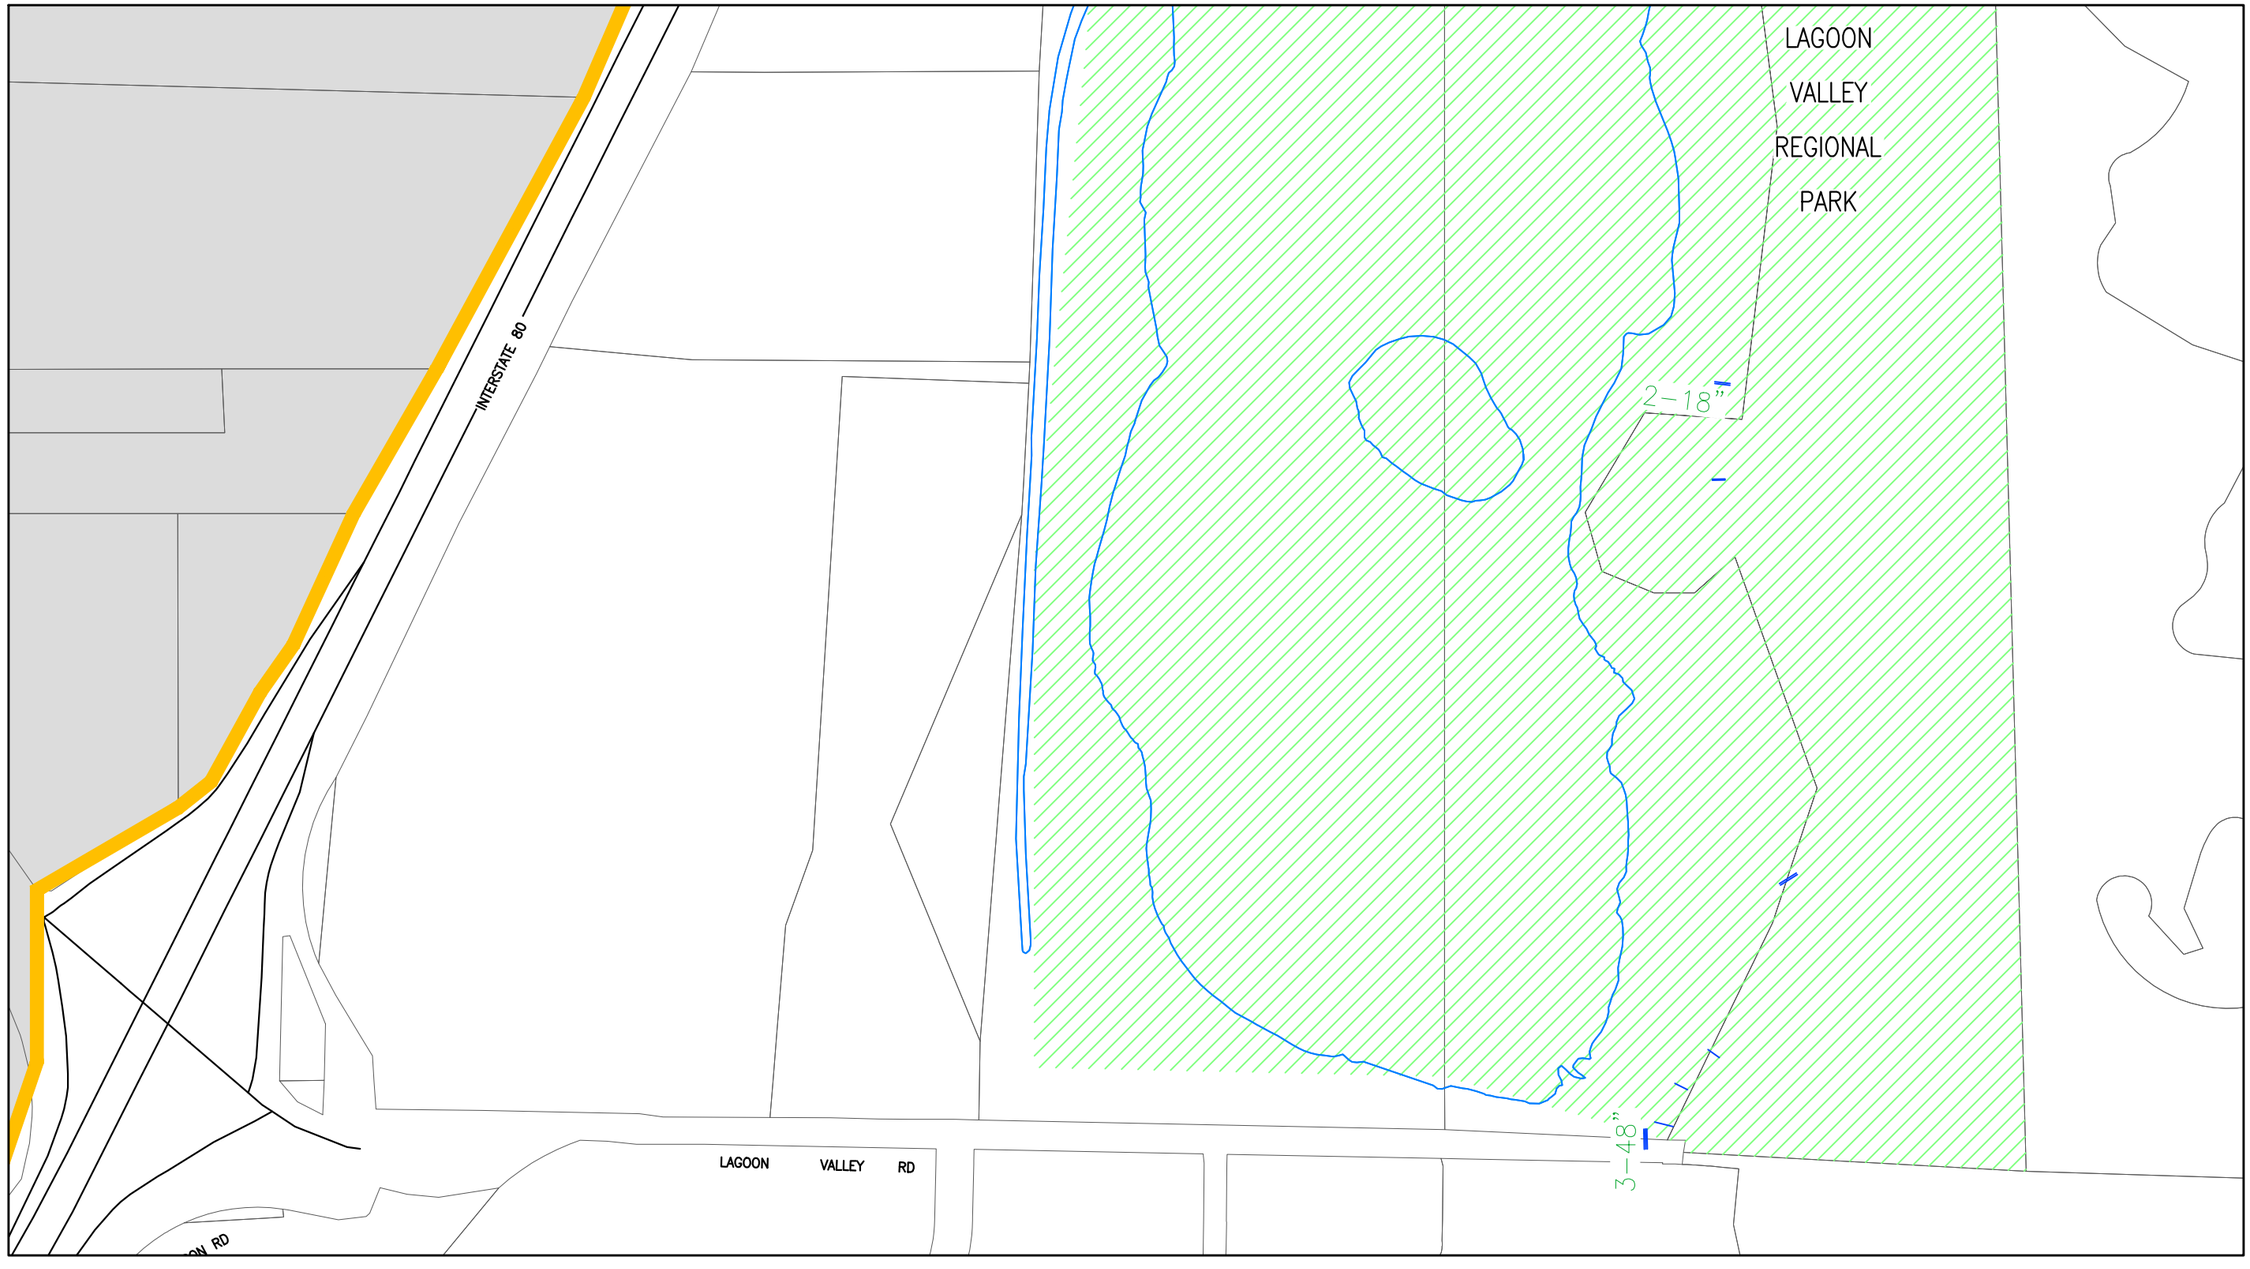

See Grid A7 - SE (Sheet 17)

GRID MAP

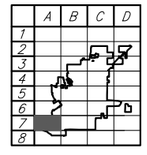

LEGEND

Parcel Lines
Creek/Canal
Park
School
Storm Drain Line
Detention Basin
Drain Inlet
Storm Drain Manhole

NORTH

DRAWN	By Engineering	Checked	
DESIGN	By Engineering	Checked	
Last Update:	11/30/2015		
Scale:	1"=400'		

CITY OF VACAVILLE
DEPARTMENT OF PUBLIC WORKS

0 1 2
ORIGINAL SCALE IS IN INCHES FOR REDUCED PLANS

VACAVILLE

PLOT BOOK

Storm Drain Network
Grid A7 - NE

DWG File: M:\BASEMAP\Data\Current\Plot_Book\PB_STORM_400-Scale

DISREGARD PRINTS BEARING EARLIER PLOT DATES →

DATE PLOTTED	SHEET	OF
11/30/15	15	75

See Grid A7 - NW (Sheet 14)

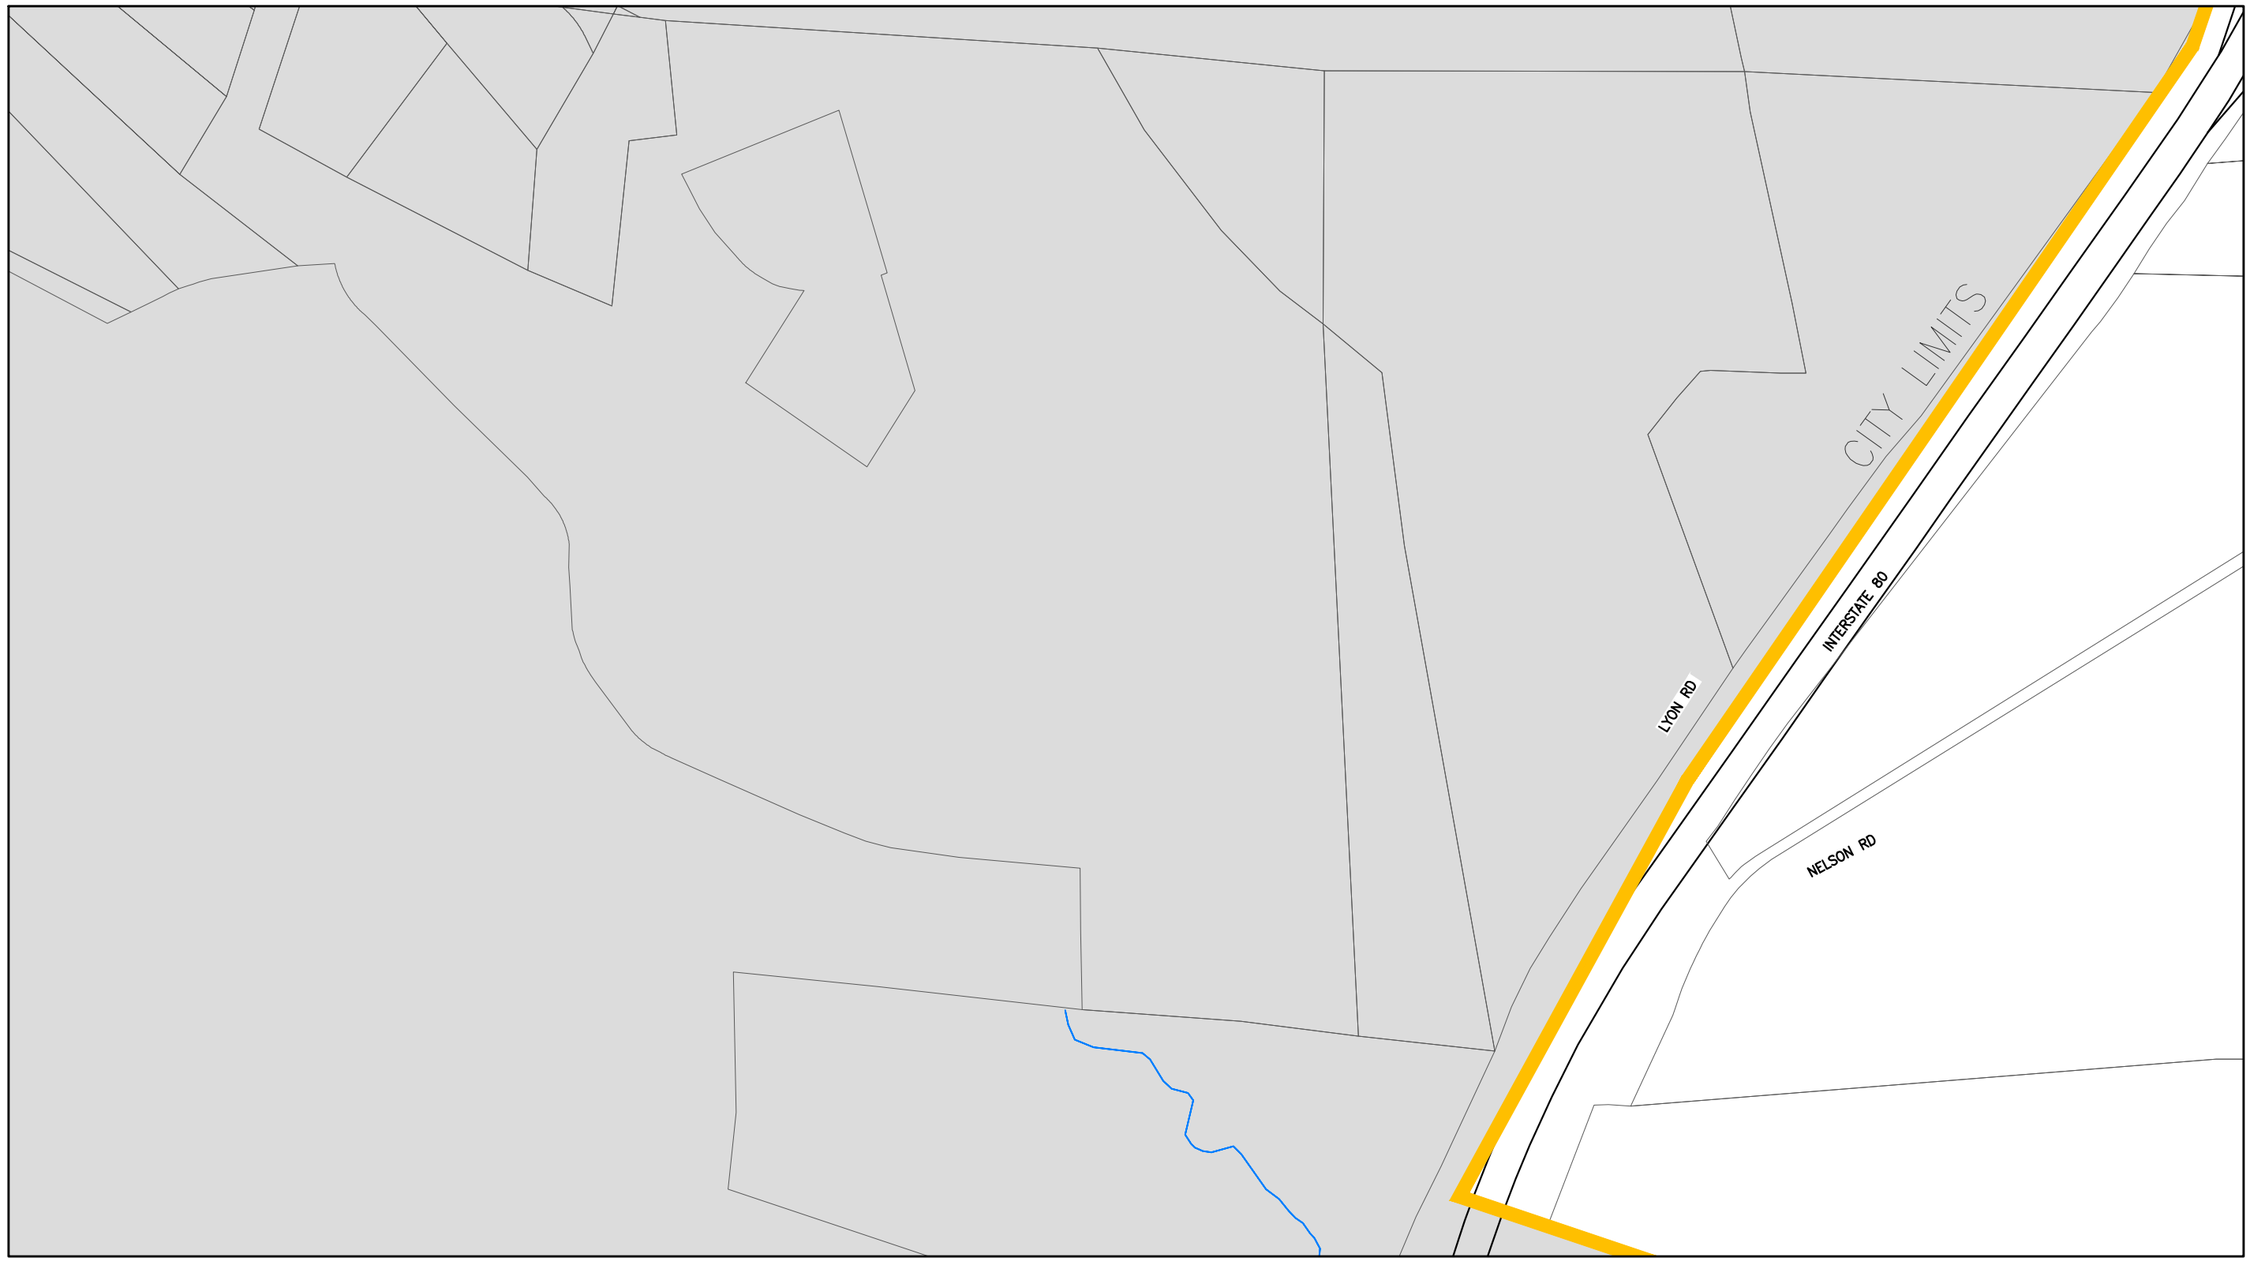

See Grid A7 - SE (Sheet 17)

See Grid A8 - NW (Sheet 18)

GRID MAP

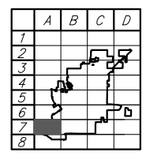

LEGEND

- Parcel Lines
- Creek/Canal
- Park
- School
- Storm Drain Line
- Detention Basin
- Drain Inlet
- Storm Drain Manhole

NORTH

DRAWN	By Engineering	Checked	
DESIGN	By Engineering	Checked	
Last Update:	11/30/2015		
Scale:	1"=400'		

CITY OF VACAVILLE
DEPARTMENT OF PUBLIC WORKS

0 1 2
ORIGINAL SCALE IS IN INCHES FOR REDUCED PLANS

VACAVILLE

PLOT BOOK
Storm Drain Network
Grid A7 - SW

DWG File:	DISREGARD PRINTS BEARING EARLIER PLOT DATES →	DATE PLOTTED	SHEET	OF
M:\BASEMAP\Data\Current\Plot_Book\PB_STORM_400-Scale		11/30/15	16	75

See Grid A7 - NE (Sheet 15)

See Grid A7 - SW (Sheet 16)

See Grid B7 - SW (Sheet 38)

See Grid A8 - NE (Sheet 19)

GRID MAP

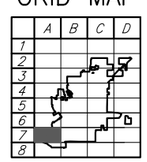

LEGEND

Parcel Lines
Creek/Canal
Park
School
Storm Drain Line
Detention Basin
Drain Inlet
Storm Drain Manhole

NORTH

DRAWN	By Engineering	Checked	
DESIGN	By Engineering	Checked	
Last Update:	11/30/2015		
Scale:	1"=400'		

CITY OF VACAVILLE
DEPARTMENT OF PUBLIC WORKS

0 1 2
ORIGINAL SCALE IS IN INCHES FOR REDUCED PLANS

VACAVILLE

PLOT BOOK
Storm Drain Network
Grid A7 - SE

DWG File:	DISREGARD PRINTS BEARING EARLIER PLOT DATES →	DATE PLOTTED	SHEET	OF
M:\BASEMAP\Data\Current\Plot_Book\PB_STORM_400-Scale		11/30/15	17	75

See Grid A7 - SW (Sheet 16)

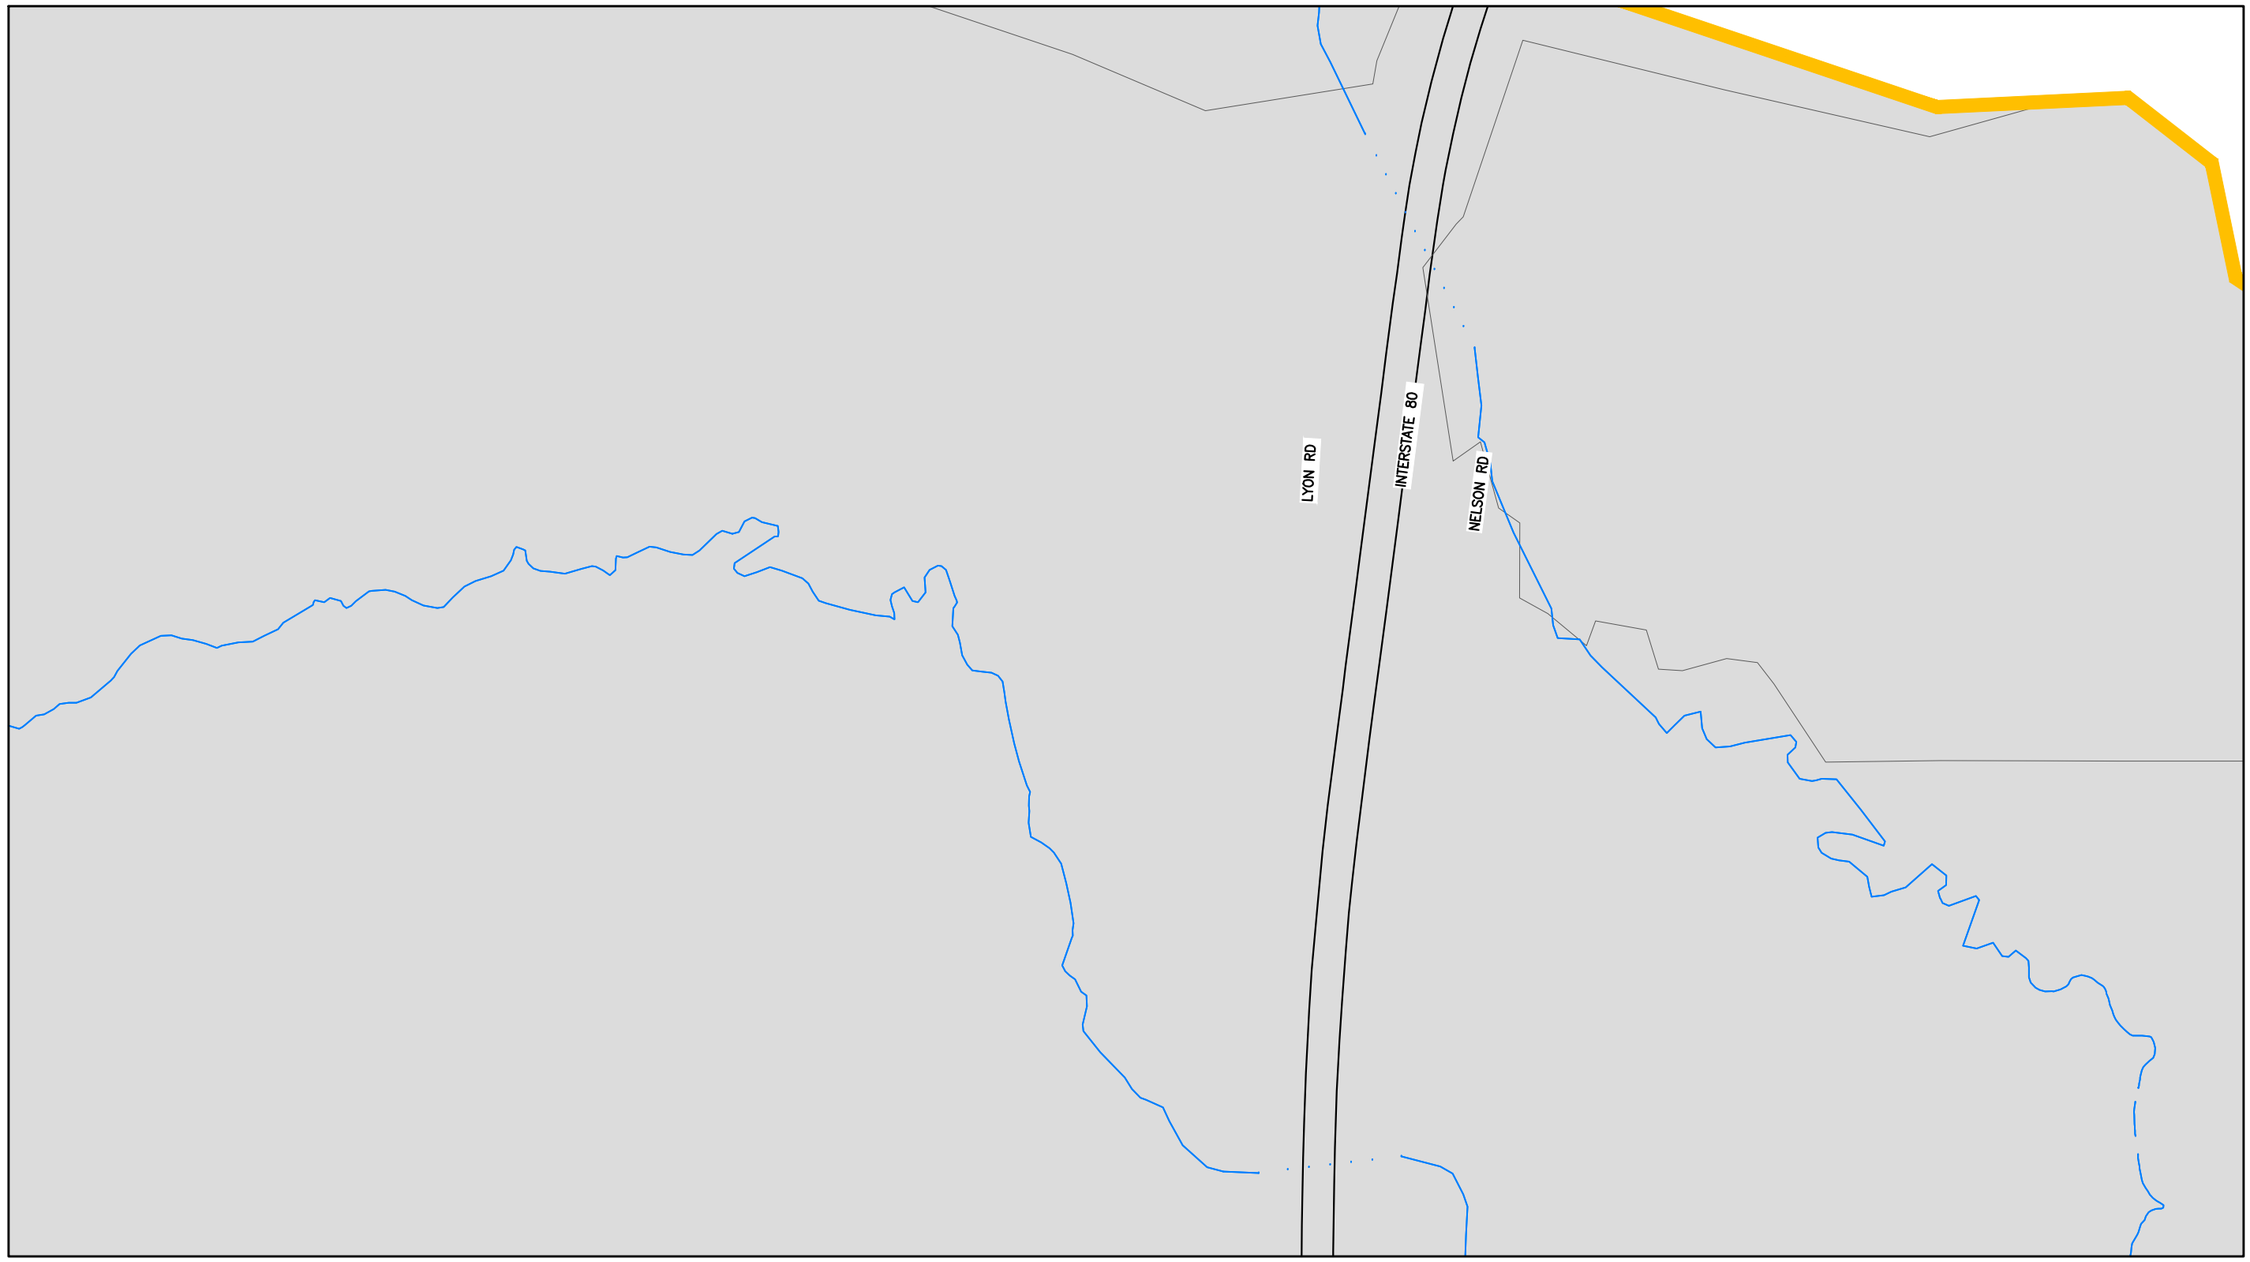

See Grid A8 - NE (Sheet 19)

GRID MAP

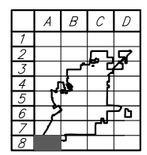

LEGEND

- Parcel Lines
- Creek/Canal
- Park
- School
- Storm Drain Line
- Detention Basin
- Drain Inlet
- Storm Drain Manhole

NORTH

DRAWN	By Engineering	Checked	
DESIGN	By Engineering	Checked	
Last Update:	11/30/2015		
Scale:	1"=400'		

CITY OF VACAVILLE
DEPARTMENT OF PUBLIC WORKS

0 1 2
ORIGINAL SCALE IS IN INCHES FOR REDUCED PLANS

VACAVILLE

PLOT BOOK

Storm Drain Network
Grid A8 - NW

DWG File:	DISREGARD PRINTS BEARING EARLIER PLOT DATES →	DATE PLOTTED	SHEET	OF
M:\BASEMAP\Data\Current\Plot_Book\PB_STORM_400-Scale		11/30/15	18	75

See Grid A7 - SE (Sheet 17)

See Grid A8 - NW (Sheet 18)

See Grid B8 - NW (Sheet 40)

PARADISE VALLEY RD

CITY LIMITS

GRID MAP

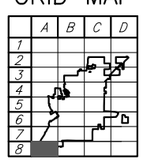

LEGEND

- Parcel Lines
- Creek/Canal
- Park
- School
- Storm Drain Line
- Detention Basin
- Drain Inlet
- Storm Drain Manhole

NORTH

DRAWN	By Engineering	Checked
DESIGN	By Engineering	Checked
Last Update:	11/30/2015	
Scale:	1"=400'	

CITY OF VACAVILLE
DEPARTMENT OF PUBLIC WORKS

0 1 2
ORIGINAL SCALE IS IN INCHES FOR REDUCED PLANS

VACAVILLE

PLOT BOOK

Storm Drain Network
Grid A8 - NE

DWG File:	DISREGARD PRINTS BEARING EARLIER PLOT DATES →	DATE PLOTTED	SHEET	OF
M:\BASEMAP\Data\Current\Plot_Book\PB_STORM_400-Scale		11/30/15	19	75

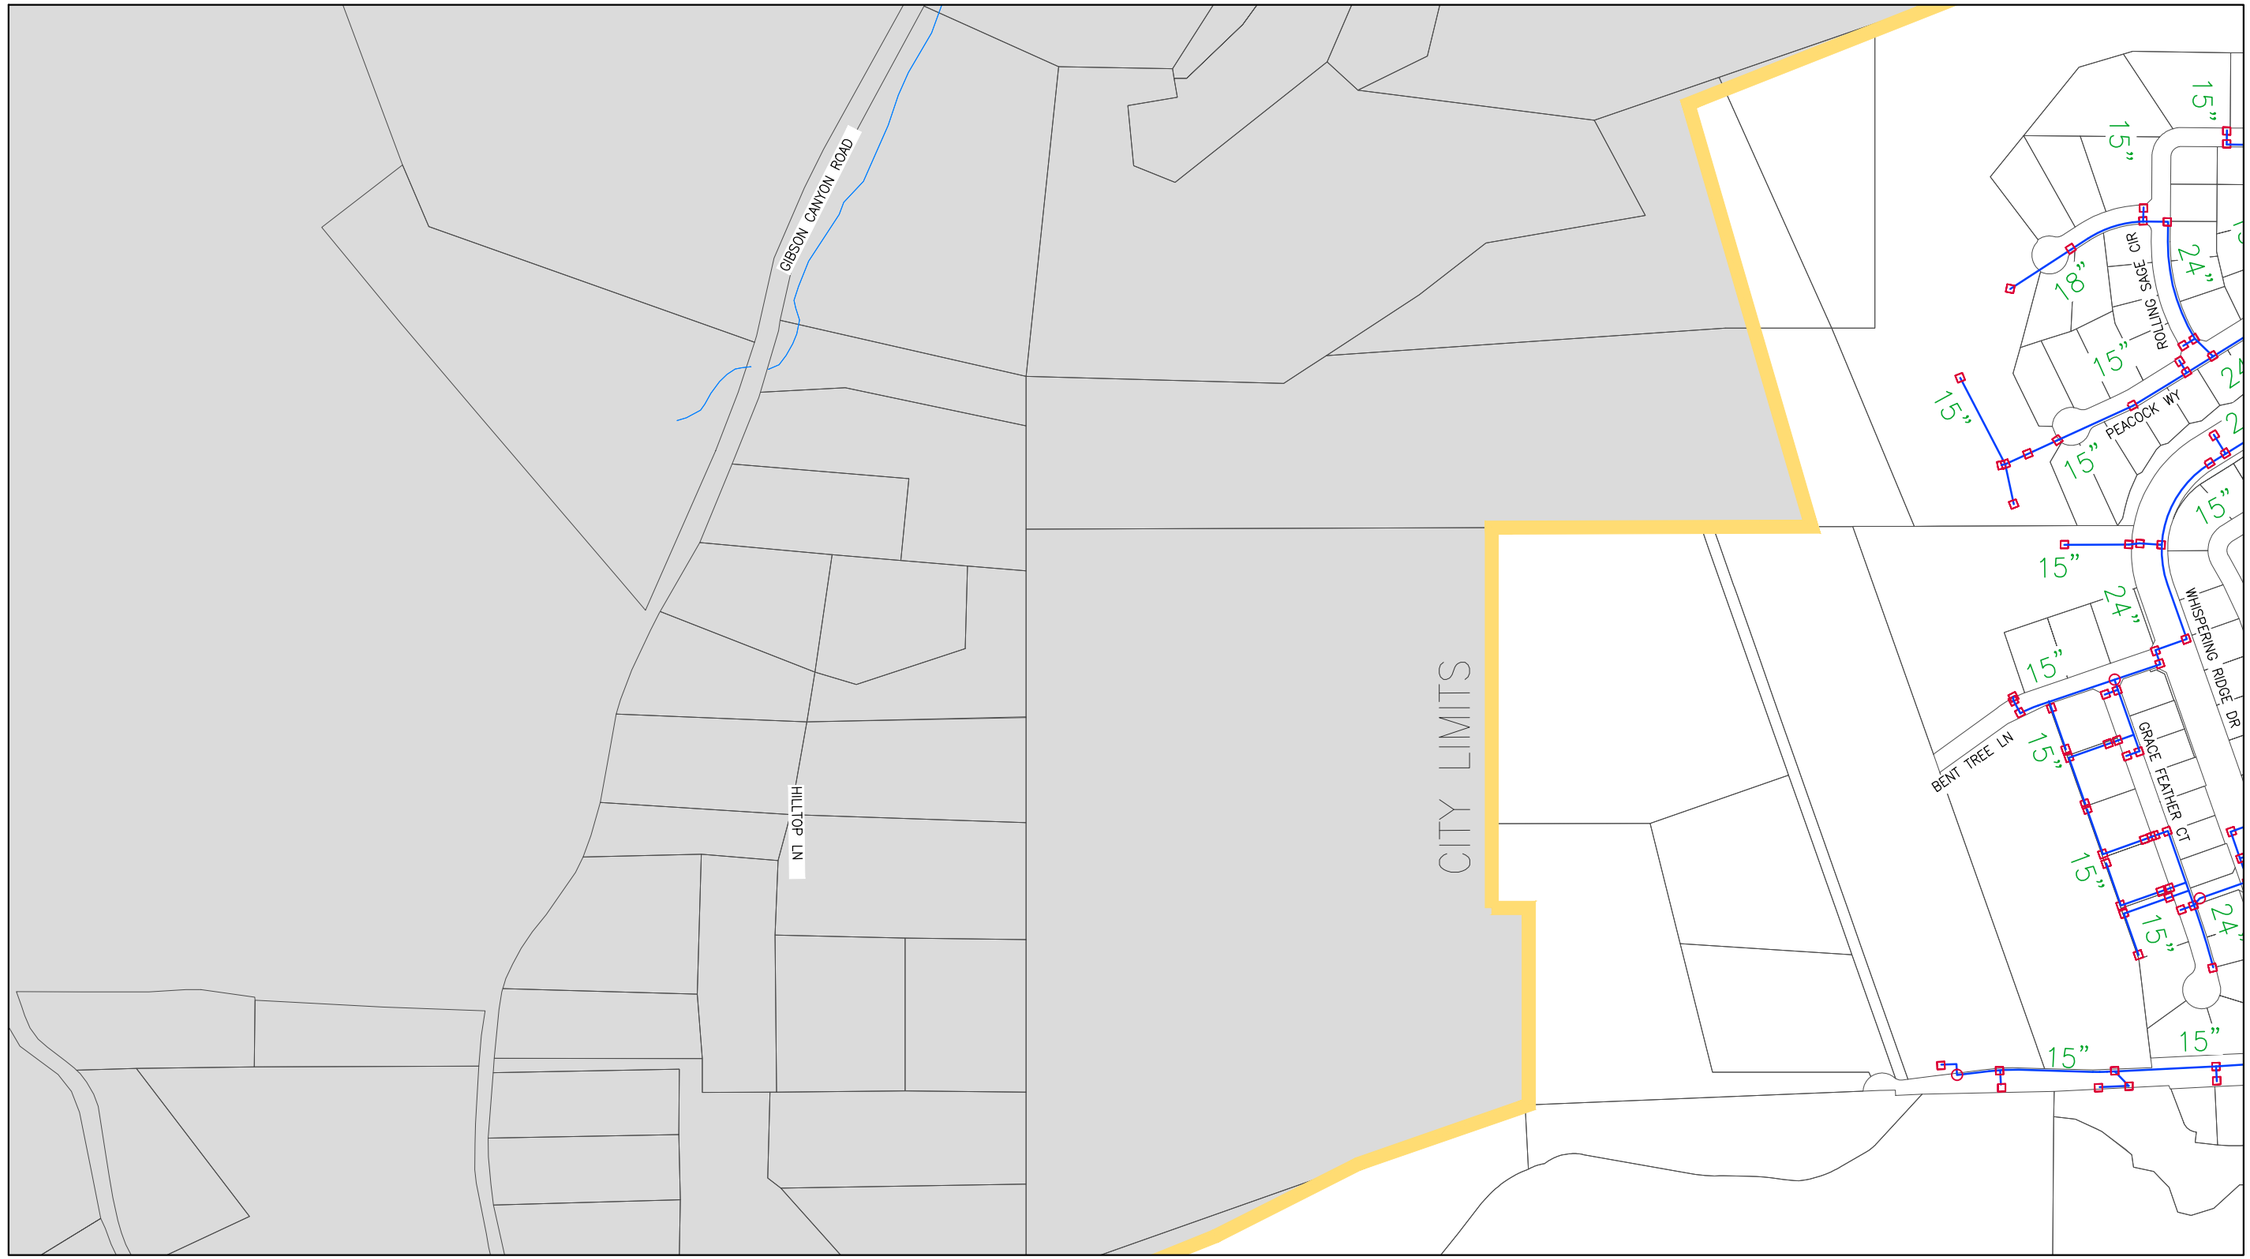

See Grid B3 - NE (Sheet 21)

See Grid B3 - SW (Sheet 22)

GRID MAP

	A	B	C	D
1				
2				
3				
4				
5				
6				
7				
8				

LEGEND

Parcel Lines
Creek/Canal
Park
School
Storm Drain Line
Detention Basin
Drain Inlet
Storm Drain Manhole

NORTH

DRAWN	By Engineering	Checked	
DESIGN	By Engineering	Checked	
Last Update:	11/30/2015		
Scale:	1"=400'		

CITY OF VACAVILLE
DEPARTMENT OF PUBLIC WORKS

0 1 2
ORIGINAL SCALE IS IN INCHES FOR REDUCED PLANS

VACAVILLE

PLOT BOOK

Storm Drain Network
Grid B3 - NW

DWG File:	DISREGARD PRINTS BEARING EARLIER PLOT DATES →	DATE PLOTTED	SHEET	OF
M:\BASEMAP\Data\Current\Plot_Book\PB_STORM_400-Scale		11/30/15	20	75

See Grid B3 - NW (Sheet 20)

See Grid C3 - NW (Sheet 45)

ROLLING SAGE CIR
PINE BLUFF WY
JADE CREST WY
PEACOCK WY
SHELTON LN
CRAIG LN
CITY LIMITS
WHISPERING RIDGE DR
GREENFIELD CT
BROOM GRASS CT
COTTON SEED CT
WILD SAGE DR
MEADOW CREST DR
SHINING HORSE WY
DEER BRANCH LN
CARRIAGE WY
McMURTRY LANE
LINDEN CT
GREEN LEAF CT
DOWNS VALLEY RD
ALDRIDGE RD
RICE ROAD
CRYSTAL SPRINGS
COVE
SHELTER

See Grid B3 - SE (Sheet 23)

GRID MAP

	A	B	C	D
1				
2				
3				
4				
5				
6				
7				
8				

LEGEND

- Parcel Lines
- Creek/Canal
- Park
- School
- Storm Drain Line
- Detention Basin
- Drain Inlet
- Storm Drain Manhole

NORTH

DRAWN	By Engineering	Checked	
DESIGN	By Engineering	Checked	
Last Update:	11/30/2015		
Scale:	1"=400'		

CITY OF VACAVILLE
DEPARTMENT OF PUBLIC WORKS
0 1 2
ORIGINAL SCALE IS IN INCHES FOR REDUCED PLANS

VACAVILLE

PLOT BOOK

Storm Drain Network
Grid B3 - NE

DWG File:	DISREGARD PRINTS BEARING EARLIER PLOT DATES →	DATE PLOTTED	SHEET	OF
M:\BASEMAP\Data\Current\Plot_Book\PB_STORM_400-Scale		11/30/15	21	75

See Grid B3 - NW (Sheet 20)

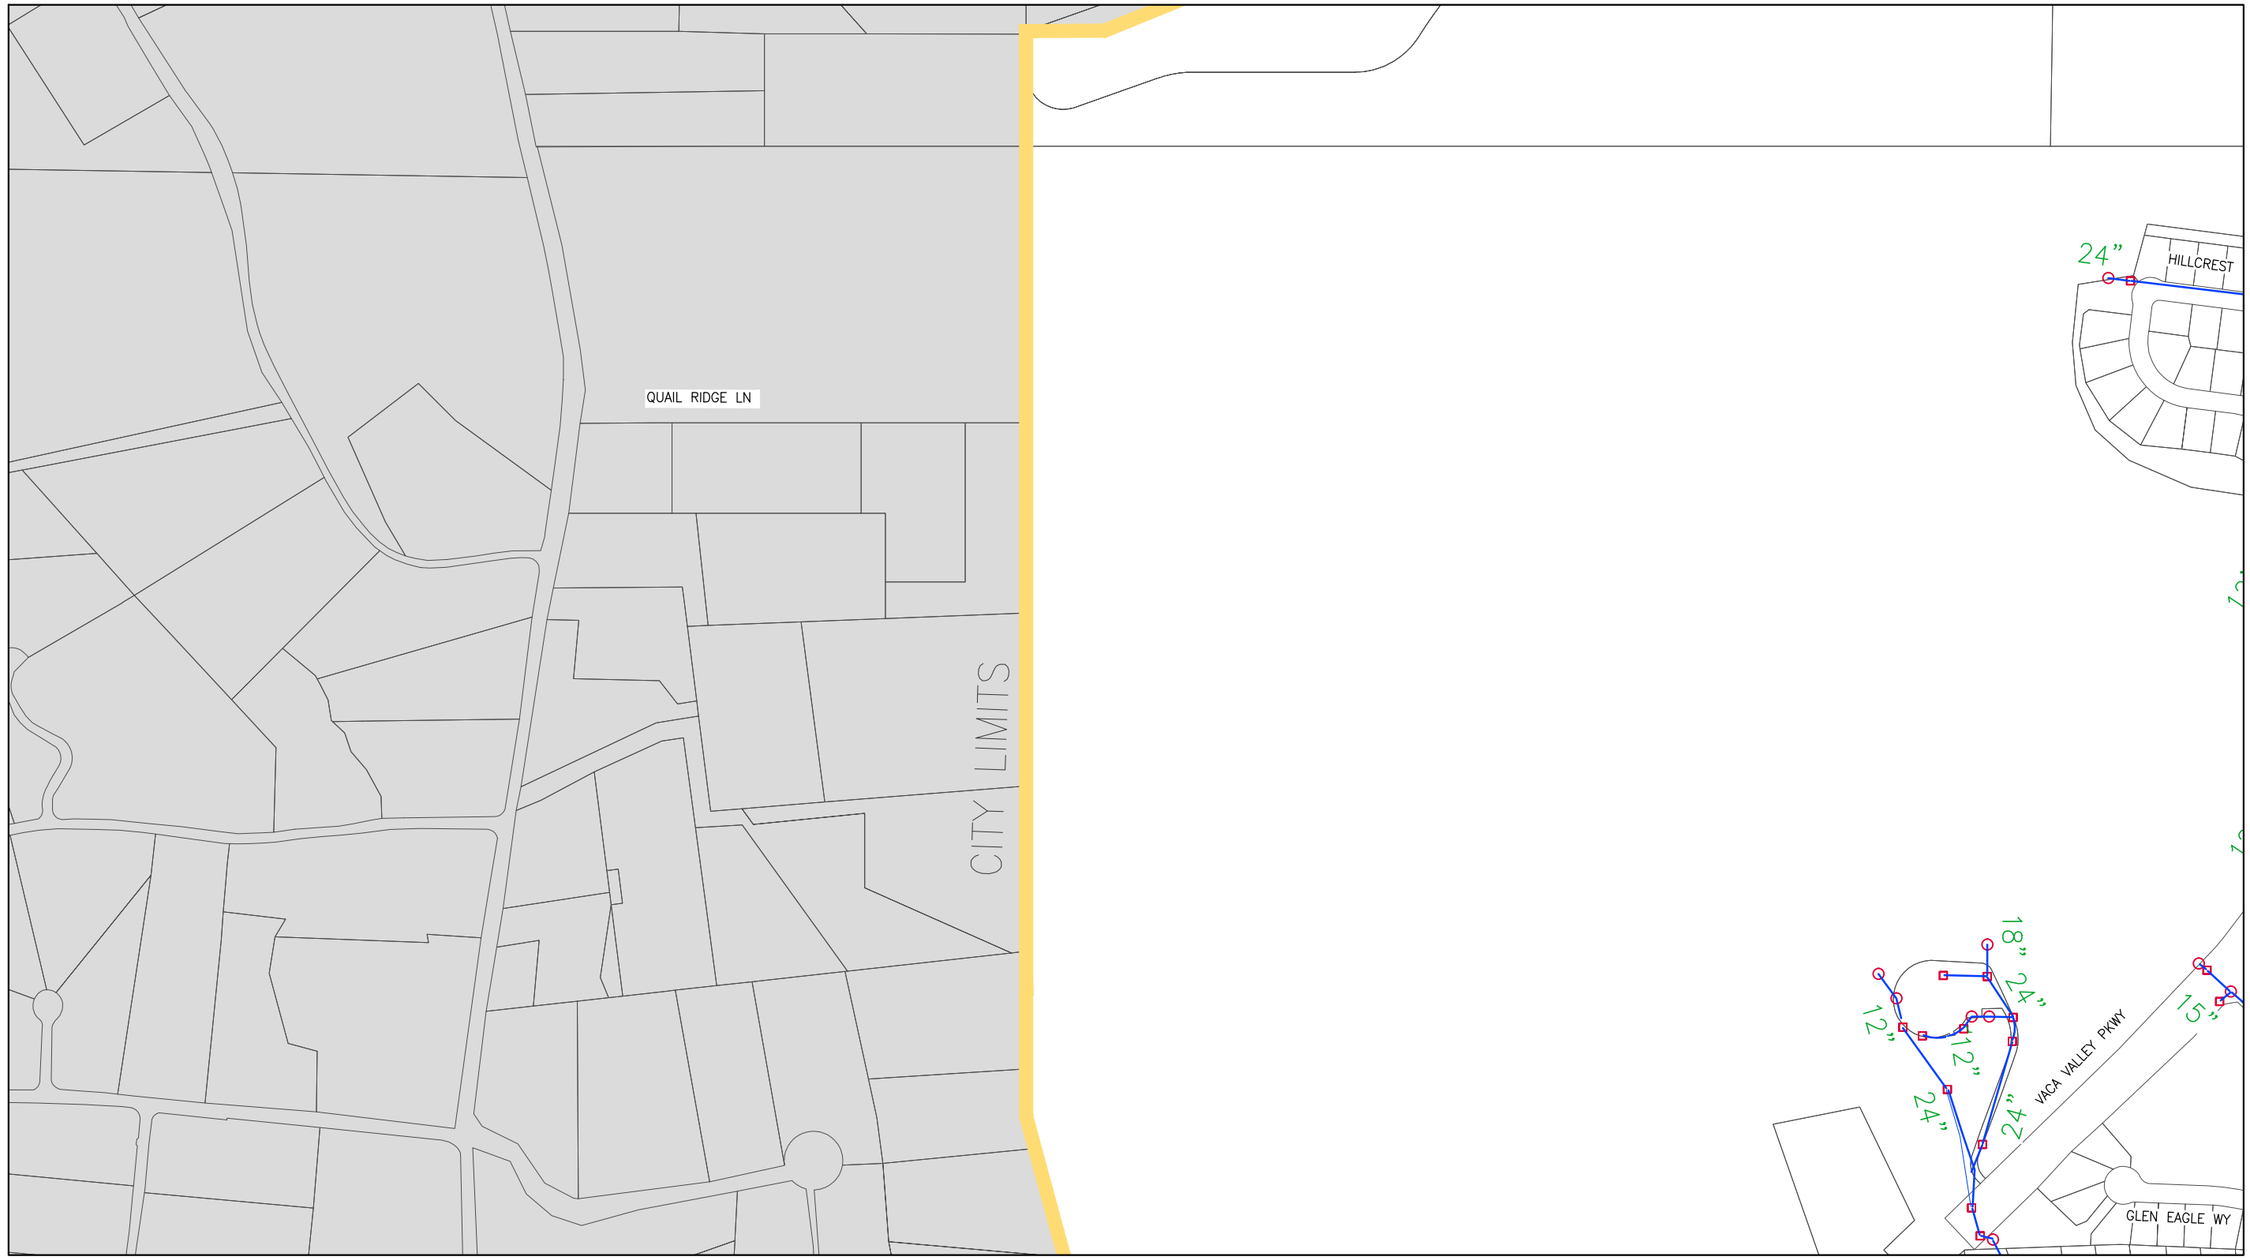

See Grid B3 - SE (Sheet 23)

See Grid B4 - NW (Sheet 24)

GRID MAP

	A	B	C	D
1				
2				
3				
4				
5				
6				
7				
8				

LEGEND

- Parcel Lines
- Creek/Canal
- Park
- School
- Storm Drain Line
- Detention Basin
- Drain Inlet
- Storm Drain Manhole

NORTH

DRAWN	By Engineering	Checked	
DESIGN	By Engineering	Checked	
Last Update:	11/30/2015		
Scale:	1"=400'		

CITY OF VACAVILLE
DEPARTMENT OF PUBLIC WORKS

0 1 2
ORIGINAL SCALE IS IN INCHES FOR REDUCED PLANS

VACAVILLE

PLOT BOOK
Storm Drain Network
Grid B3 - SW

DWG File:	DISREGARD PRINTS BEARING EARLIER PLOT DATES →	DATE PLOTTED	SHEET	OF
M:\BASEMAP\Data\Current\Plot_Book\PB_STORM_400-Scale		11/30/15	22	75

See Grid B3 - NE (Sheet 21)

See Grid B3 - SW (Sheet 22)

See Grid C3 - SW (Sheet 47)

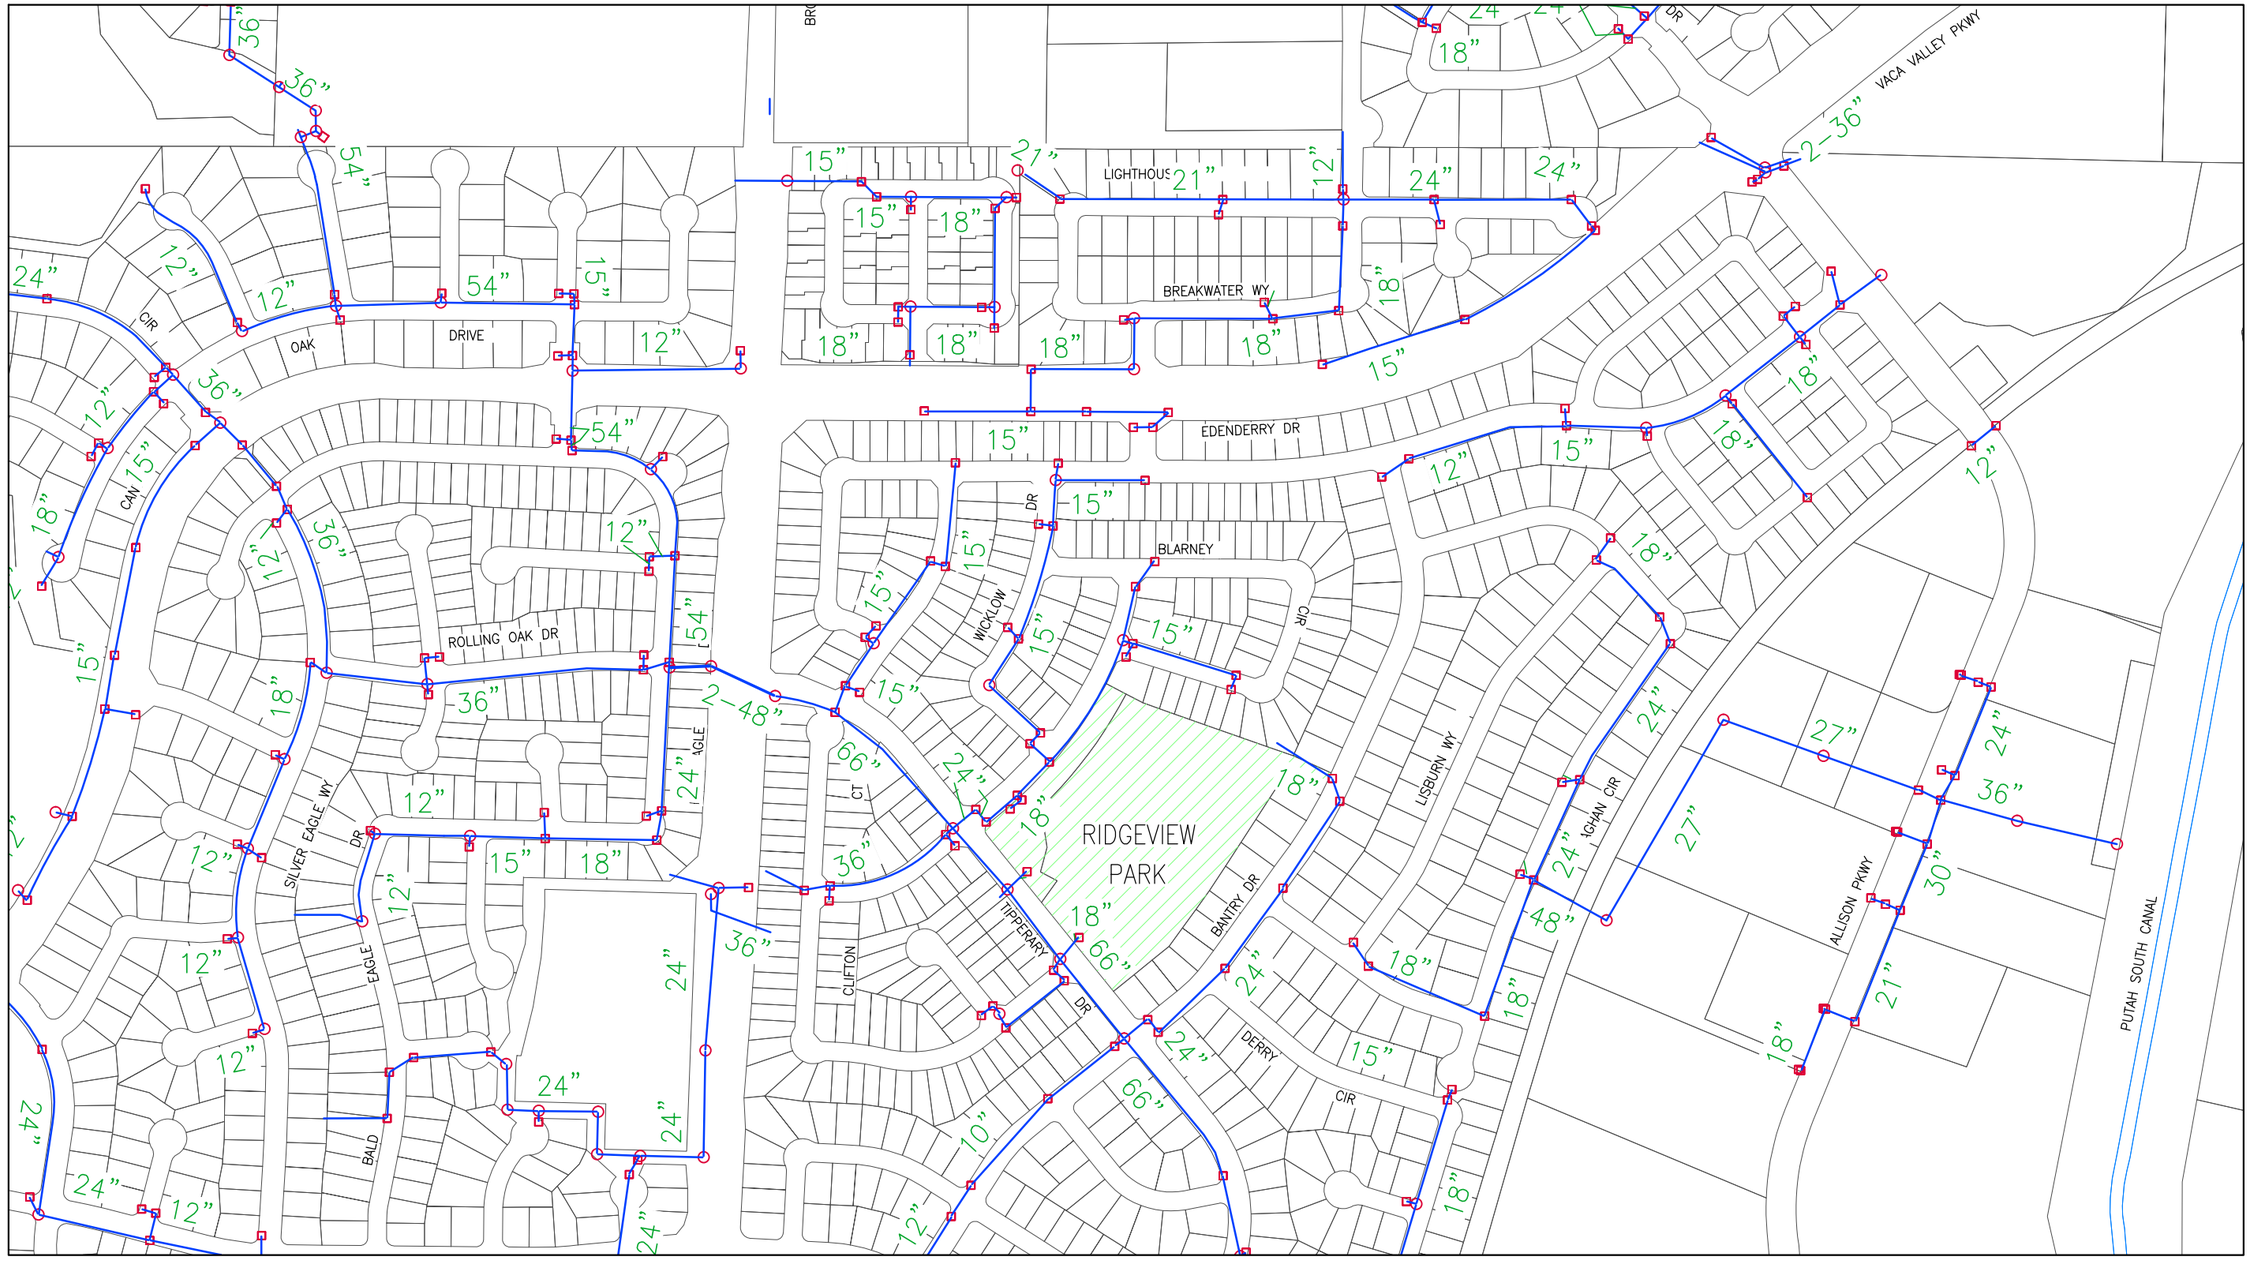

See Grid B4 - NE (Sheet 25)

GRID MAP

	A	B	C	D
1				
2				
3				
4				
5				
6				
7				
8				

LEGEND

Parcel Lines
Creek/Canal
Park
School
Storm Drain Line
Detention Basin
Drain Inlet
Storm Drain Manhole

NORTH

DRAWN	By Engineering	Checked
DESIGN	By Engineering	Checked
Last Update:	11/30/2015	
Scale:	1"=400'	

CITY OF VACAVILLE
DEPARTMENT OF PUBLIC WORKS

0 1 2
ORIGINAL SCALE IS IN INCHES FOR REDUCED PLANS

VACAVILLE

PLOT BOOK

Storm Drain Network
Grid B3 - SE

DWG File:	DISREGARD PRINTS BEARING EARLIER PLOT DATES →	DATE PLOTTED	SHEET	OF
M:\BASEMAP\Data\Current\Plot_Book\PB_STORM_400-Scale		11/30/15	23	75

See Grid B3 - SW (Sheet 22)

See Grid A4 - NE (Sheet 3)

See Grid B4 - NE (Sheet 25)

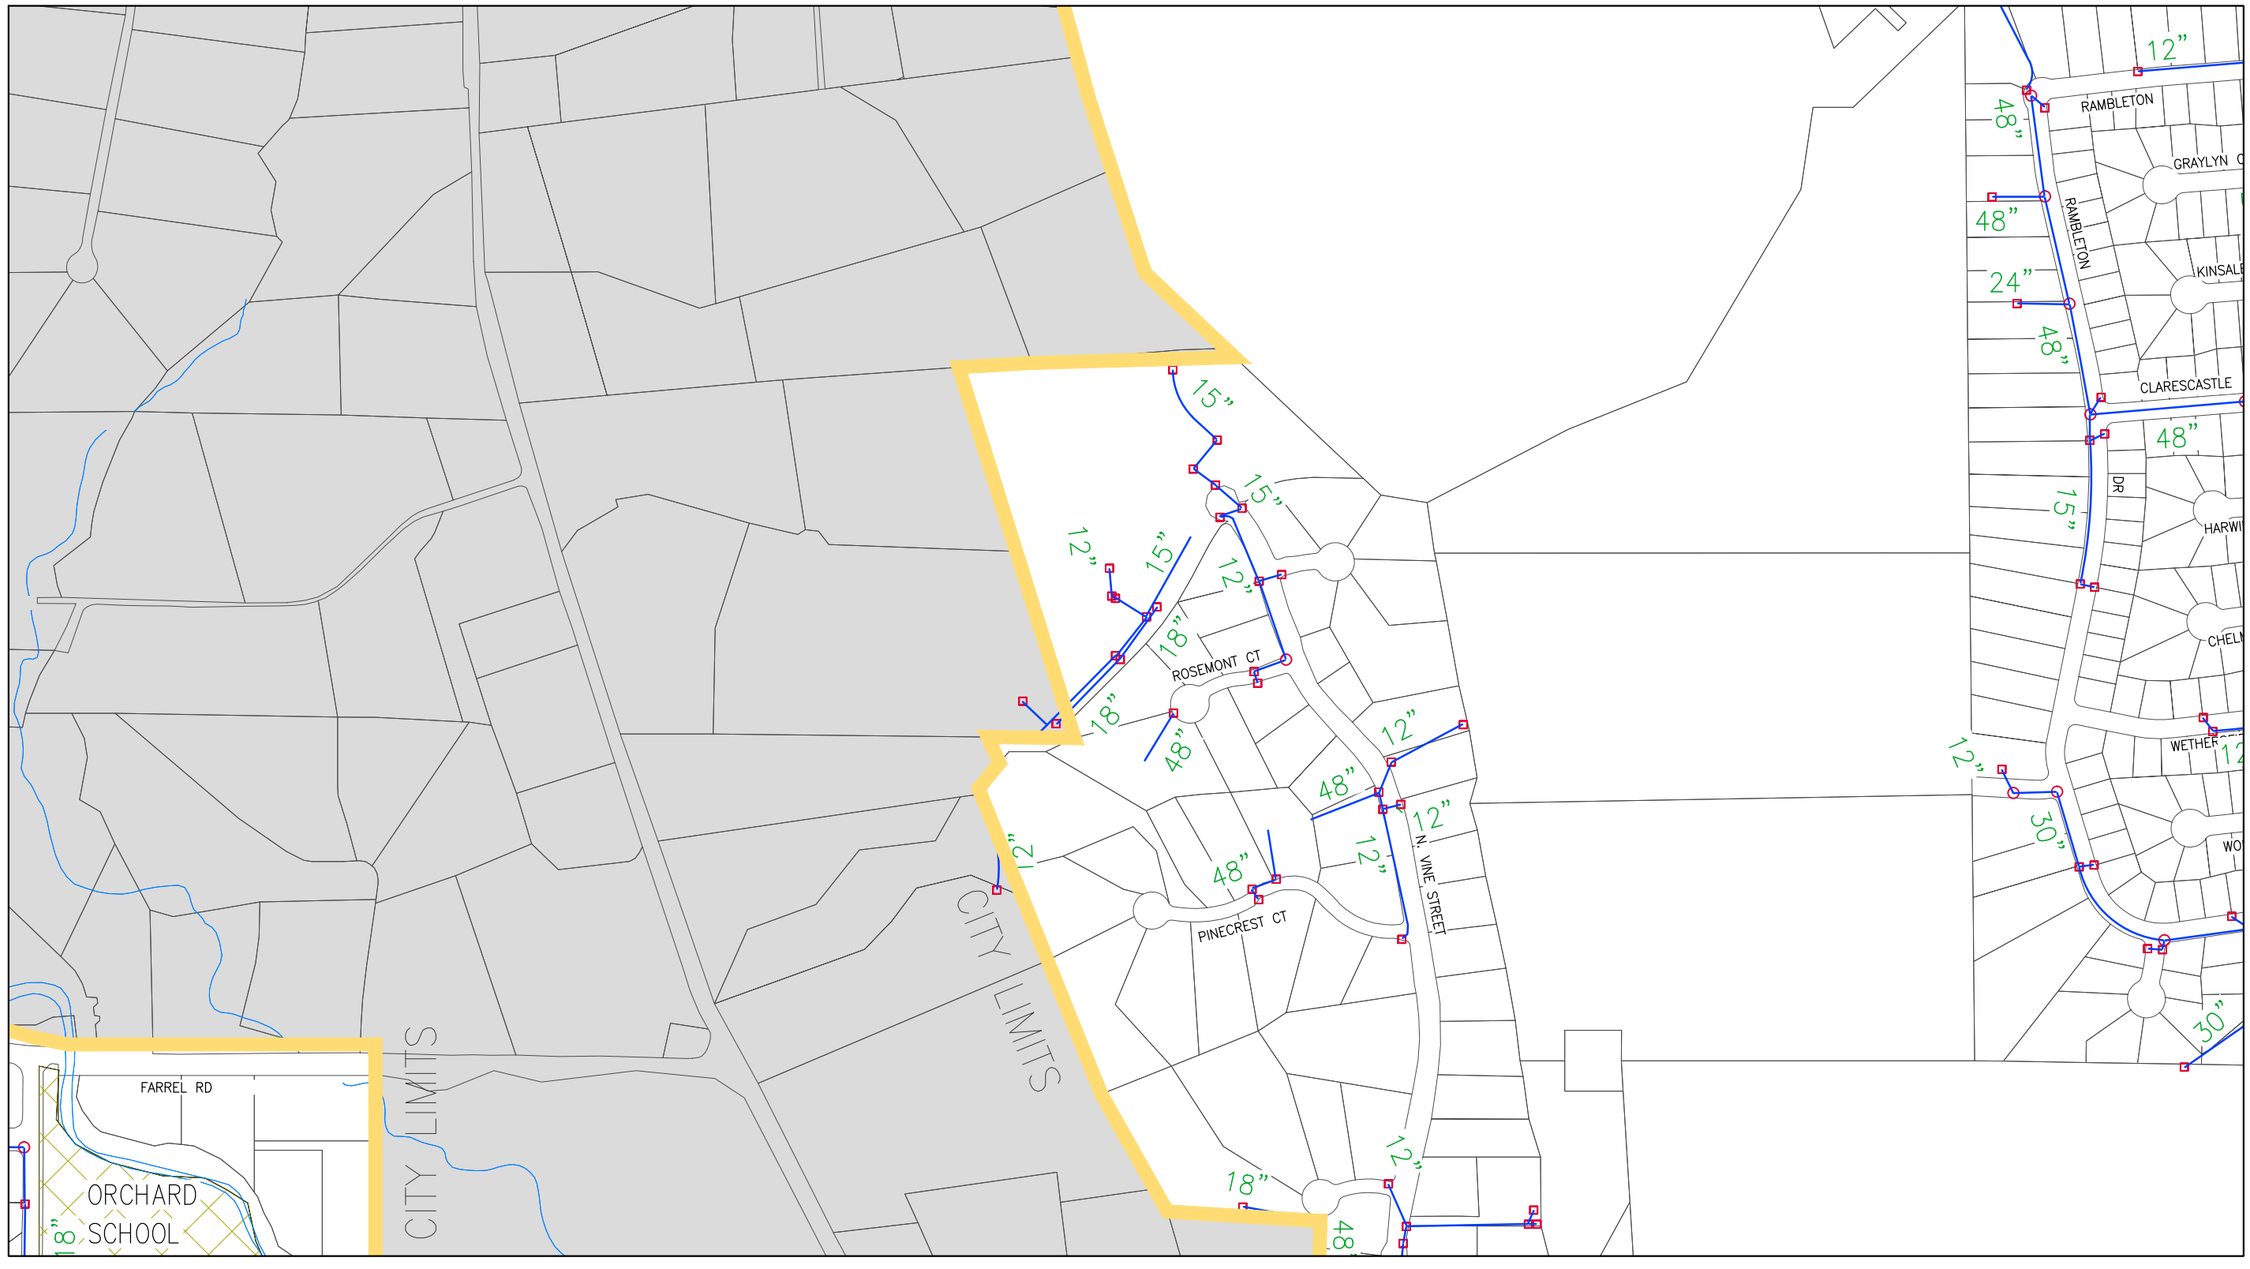

See Grid B4 - SW (Sheet 26)

GRID MAP

	A	B	C	D
1				
2				
3				
4				
5				
6				
7				
8				

LEGEND

- Parcel Lines
- Creek/Canal
- Park
- School
- Storm Drain Line
- Detention Basin
- Drain Inlet
- Storm Drain Manhole

NORTH

DRAWN	By Engineering	Checked	
DESIGN	By Engineering	Checked	
Last Update:	11/30/2015		
Scale:	1"=400'		

CITY OF VACAVILLE
DEPARTMENT OF PUBLIC WORKS

0 1 2
ORIGINAL SCALE IS IN INCHES FOR REDUCED PLANS

VACAVILLE

PLOT BOOK

Storm Drain Network
Grid B4 - NW

DWG File:	DISREGARD PRINTS BEARING EARLIER PLOT DATES →	DATE PLOTTED	SHEET	OF
M:\BASEMAP\Data\Current\Plot_Book\PB_STORM_400-Scale		11/30/15	24	75

See Grid B3 - SE (Sheet 23)

See Grid B4 - NW (Sheet 24)

See Grid C4 - NW (Sheet 49)

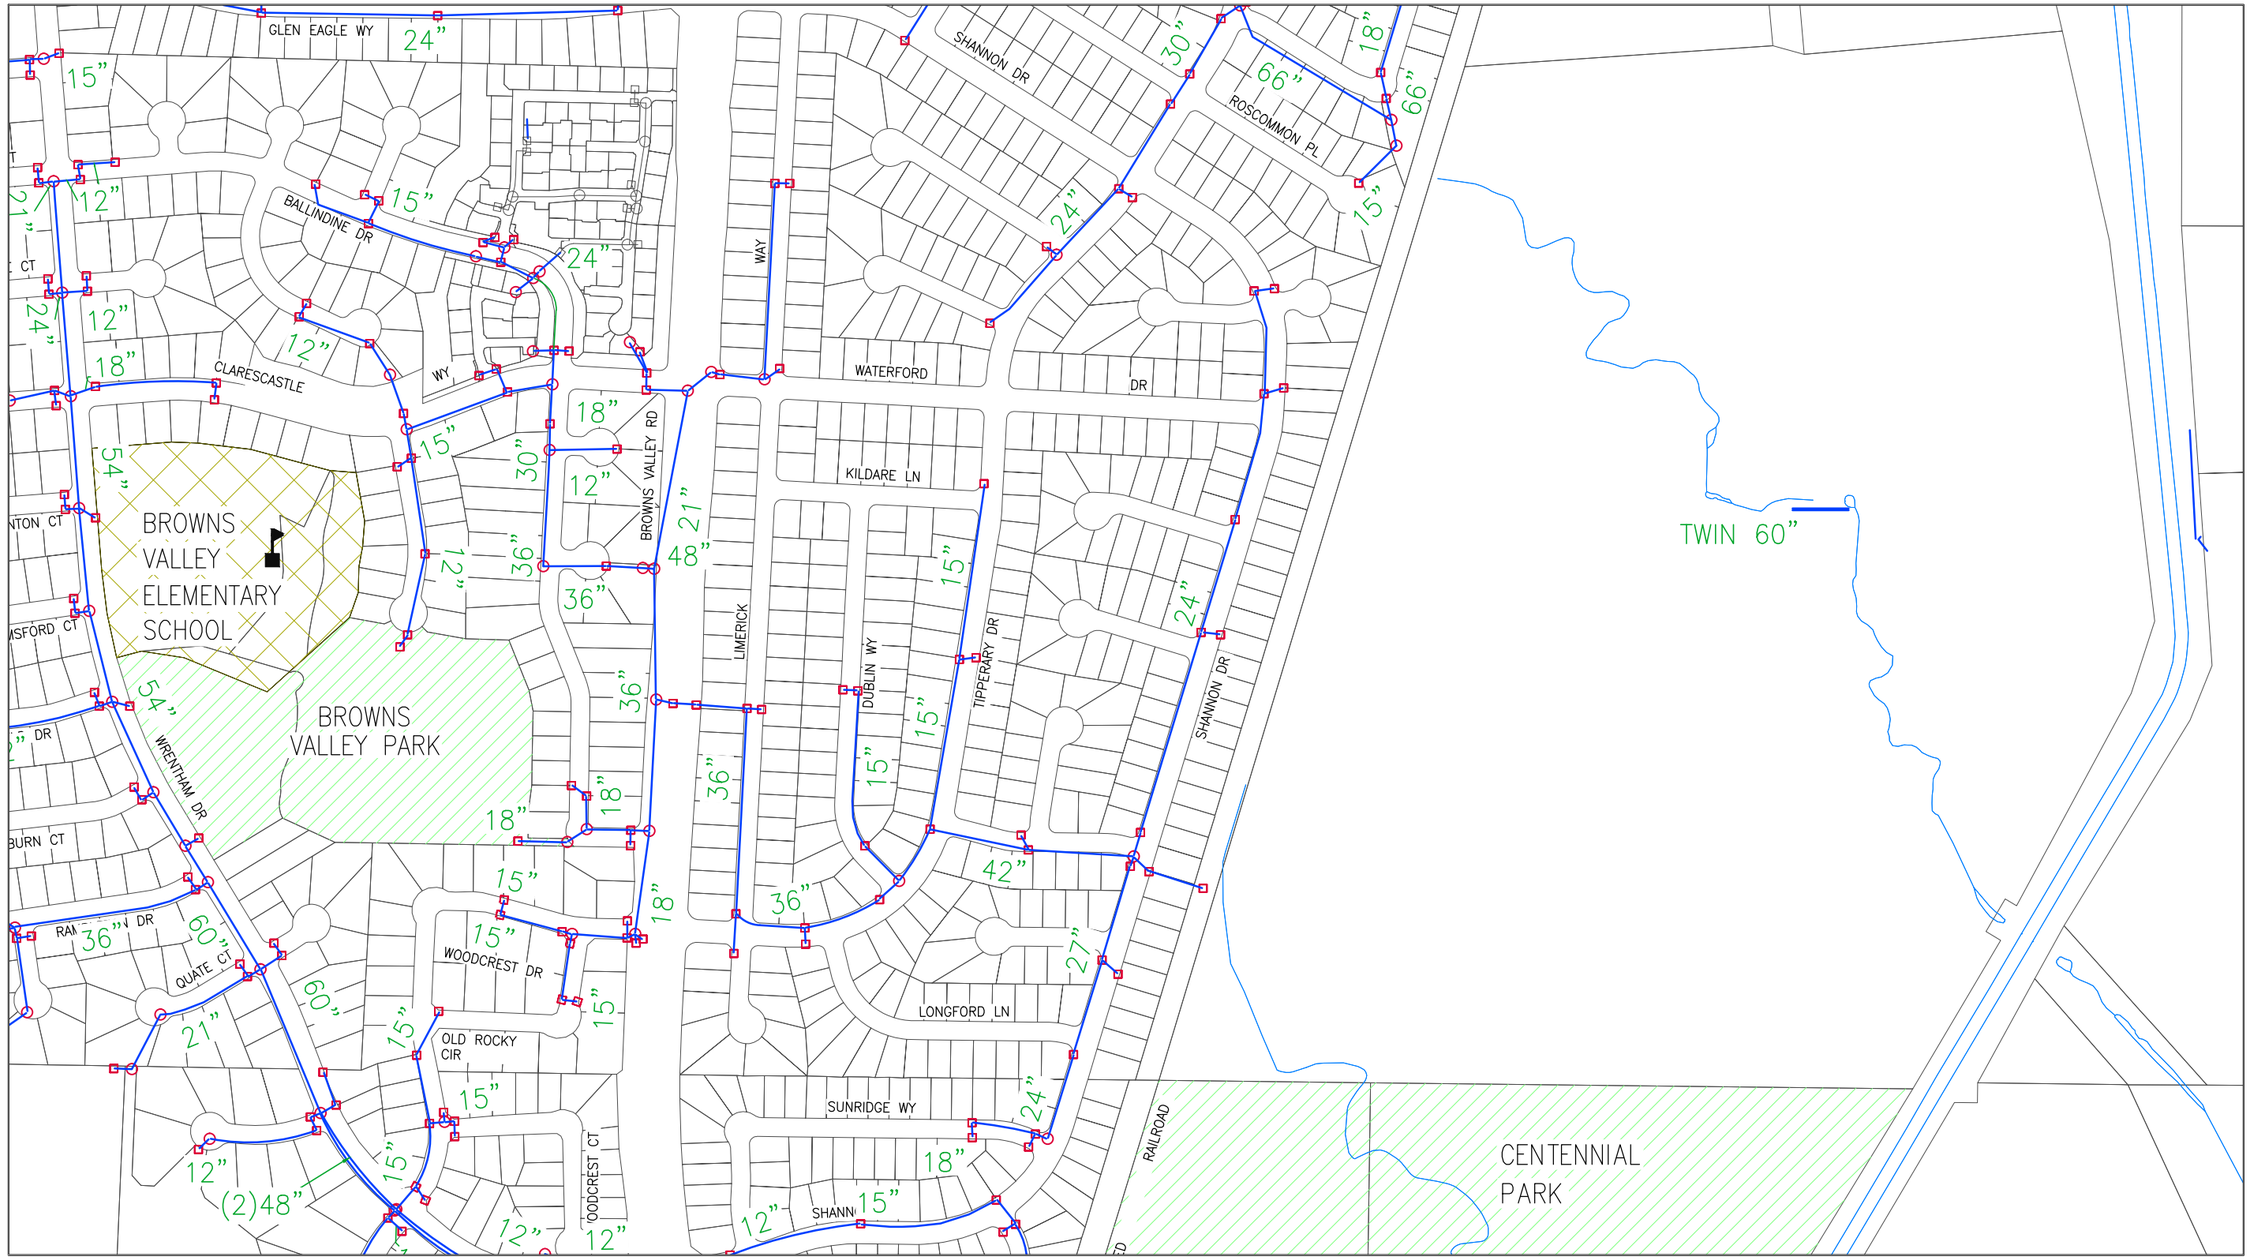

See Grid B4 - SE (Sheet 27)

GRID MAP

	A	B	C	D
1				
2				
3				
4				
5				
6				
7				
8				

LEGEND

Parcel Lines
Creek/Canal
Park
School
Storm Drain Line
Detention Basin
Drain Inlet
Storm Drain Manhole

NORTH

DRAWN	By Engineering	Checked	
DESIGN	By Engineering	Checked	
Last Update:	11/30/2015		
Scale:	1"=400'		

CITY OF VACAVILLE
DEPARTMENT OF PUBLIC WORKS

0 1 2
ORIGINAL SCALE IS IN INCHES FOR REDUCED PLANS

VACAVILLE

PLOT BOOK

Storm Drain Network
Grid B4 - NE

DWG File: M:\BASEMAP\Data\Current\Plot_Book\PB_STORM_400-Scale

DISREGARD PRINTS BEARING EARLIER PLOT DATES →

DATE PLOTTED	SHEET	OF
12/03/15	25	75

See Grid B4 - NW (Sheet 24)

See Grid A4 - SE (Sheet 5)

See Grid B4 - SE (Sheet 27)

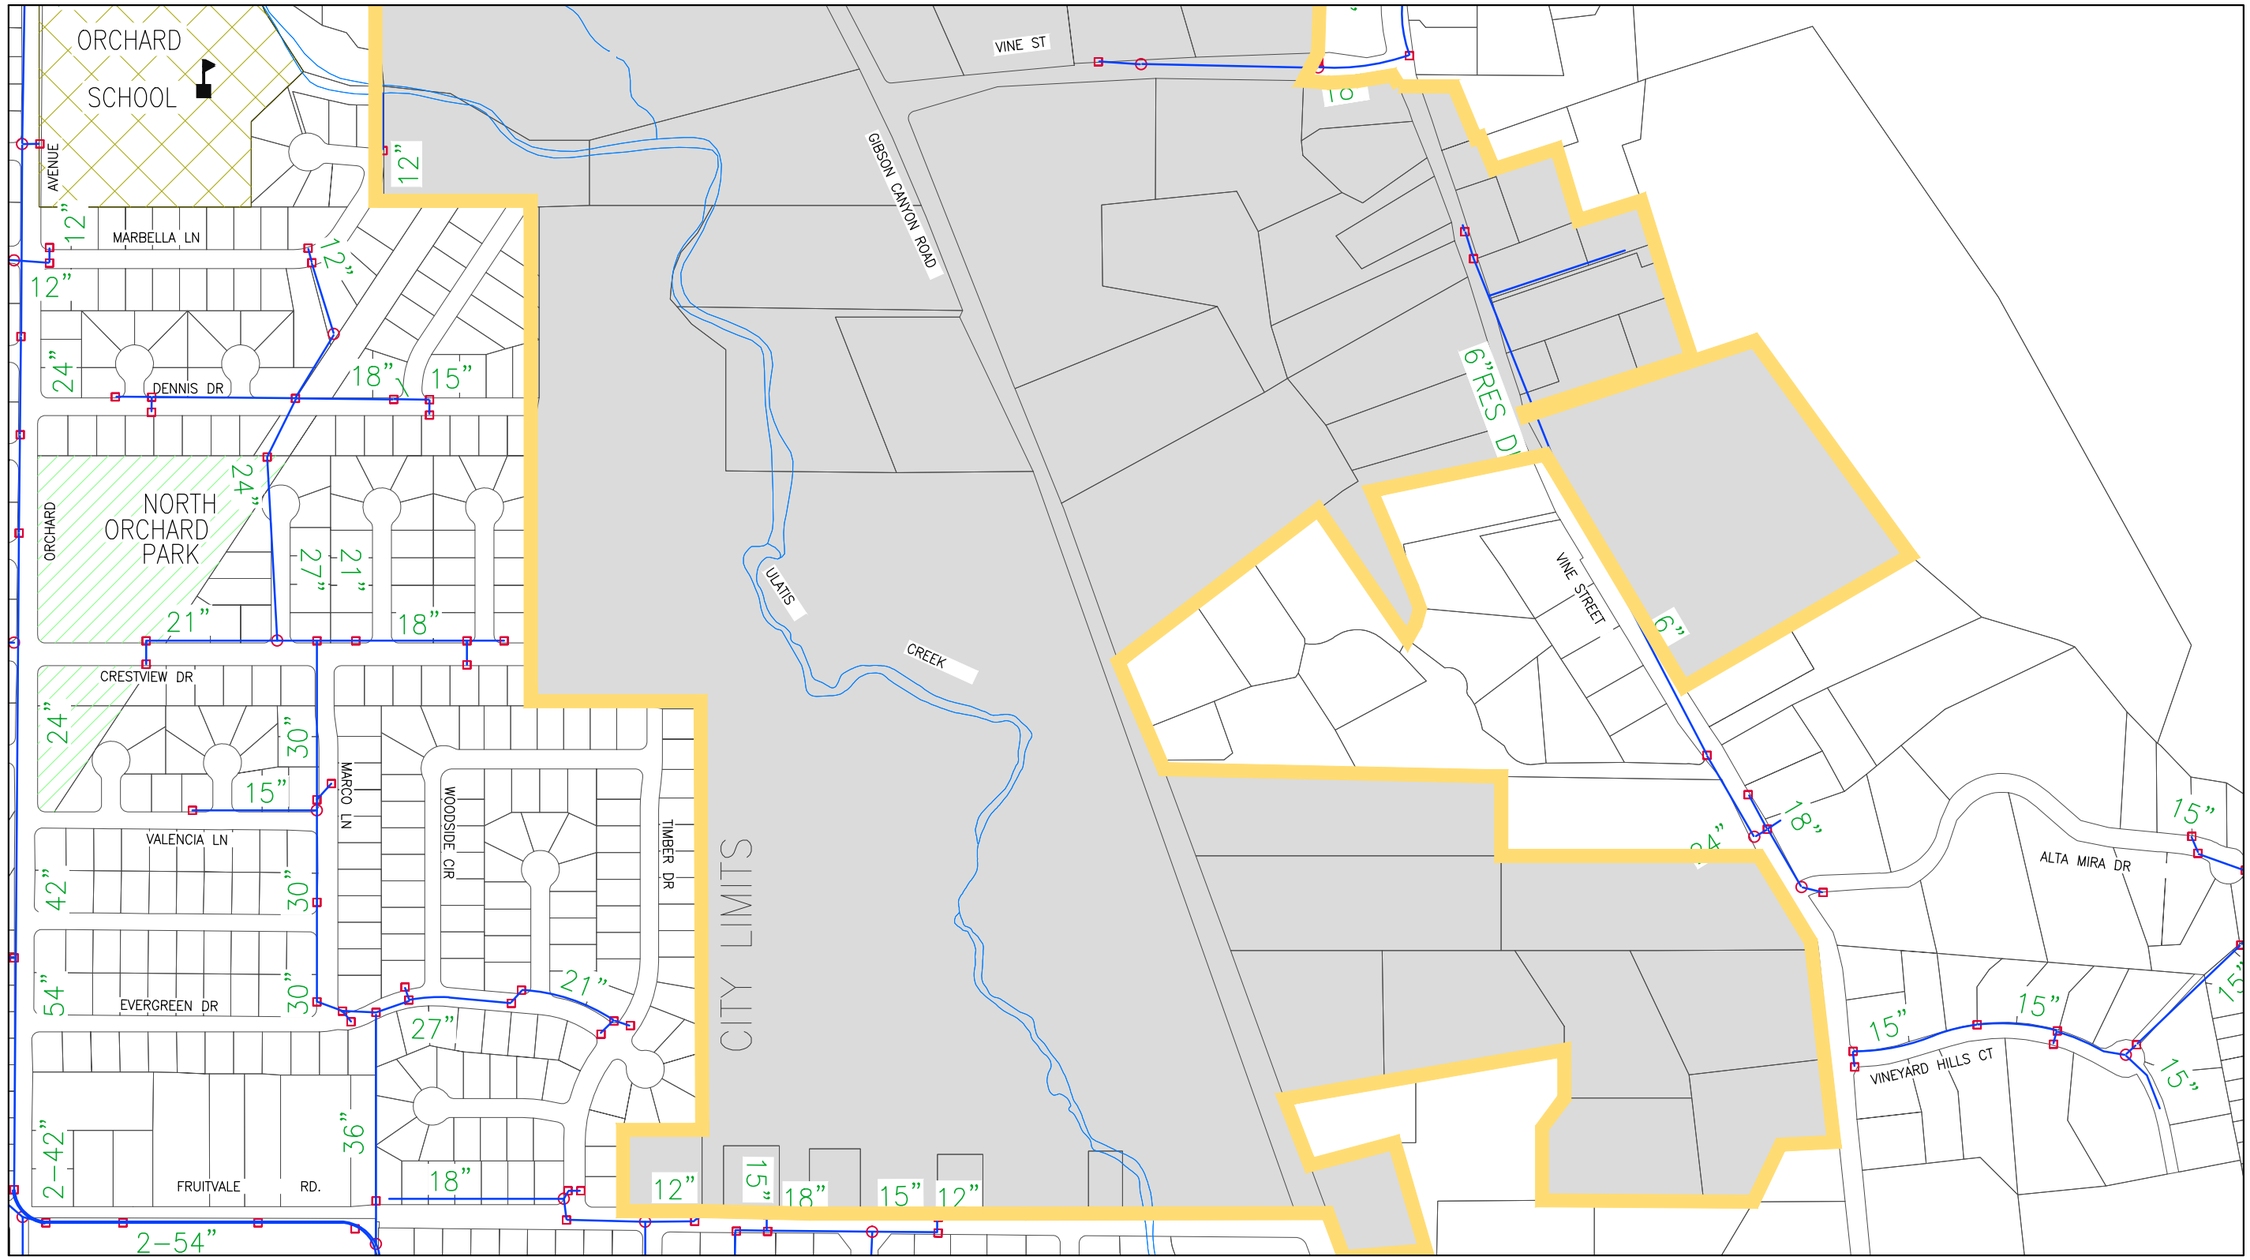

See Grid B5 - NW (Sheet 28)

GRID MAP

	A	B	C	D
1				
2				
3				
4				
5				
6				
7				
8				

LEGEND

Parcel Lines
Creek/Canal
Park
School
Storm Drain Line
Detention Basin
Drain Inlet
Storm Drain Manhole

NORTH

DRAWN	By Engineering	Checked	
DESIGN	By Engineering	Checked	
Last Update:	11/30/2015		
Scale:	1"=400'		

CITY OF VACAVILLE
DEPARTMENT OF PUBLIC WORKS

0 1 2
ORIGINAL SCALE IS IN INCHES FOR REDUCED PLANS

VACAVILLE

PLOT BOOK

Storm Drain Network
Grid B4 -SW

DWG File:	DISREGARD PRINTS BEARING EARLIER PLOT DATES →	DATE PLOTTED	SHEET	OF
M:\BASEMAP\Data\Current\Plot_Book\PB_STORM_400-Scale		11/30/15	26	75

See Grid B4 - NE (Sheet 25)

See Grid B4 - SW (Sheet 26)

See Grid C4 - SW (Sheet 51)

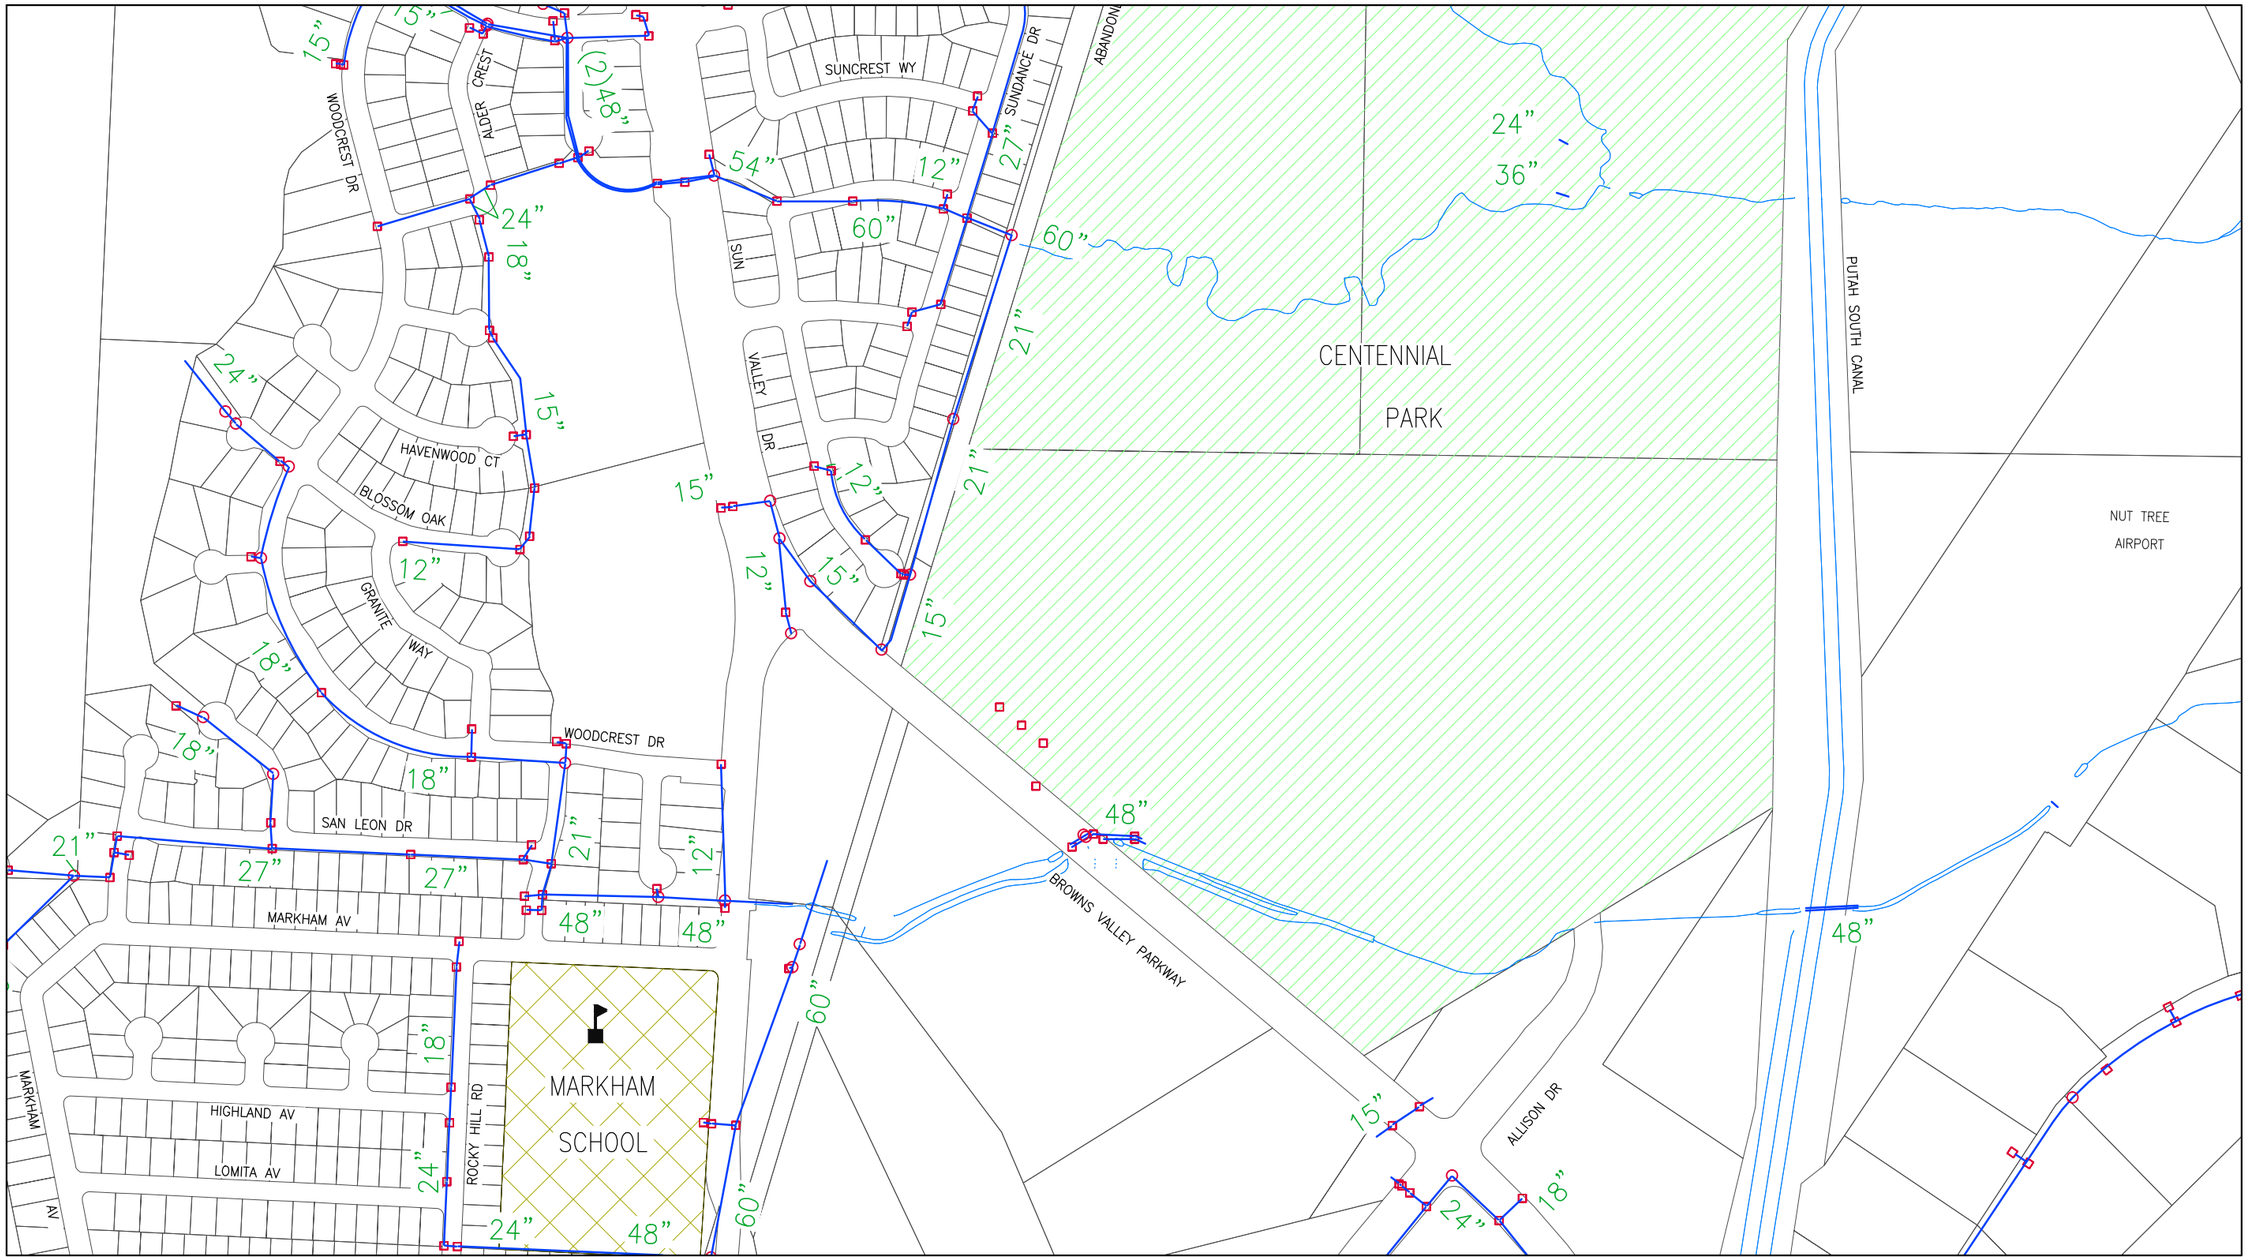

See Grid B5 - NE (Sheet 29)

GRID MAP

	A	B	C	D
1				
2				
3				
4				
5				
6				
7				
8				

LEGEND

Parcel Lines
Creek/Canal
Park
School
Storm Drain Line
Detention Basin
Drain Inlet
Storm Drain Manhole

NORTH

DRAWN	By Engineering	Checked	
DESIGN	By Engineering	Checked	
Last Update:	11/30/2015		
Scale:	1"=400'		

CITY OF VACAVILLE
DEPARTMENT OF PUBLIC WORKS

0 1 2
ORIGINAL SCALE IS IN INCHES FOR REDUCED PLANS

VACAVILLE

PLOT BOOK
Storm Drain Network
Grid B4 - SE

DWG File:	DISREGARD PRINTS BEARING EARLIER PLOT DATES →	DATE PLOTTED	SHEET	OF
M:\BASEMAP\Data\Current\Plot_Book\PB_STORM_400-Scale		11/30/15	27	75

See Grid B4 - SW (Sheet 26)

See Grid A5 - NE (Sheet 7)

See Grid B5 - NE (Sheet 29)

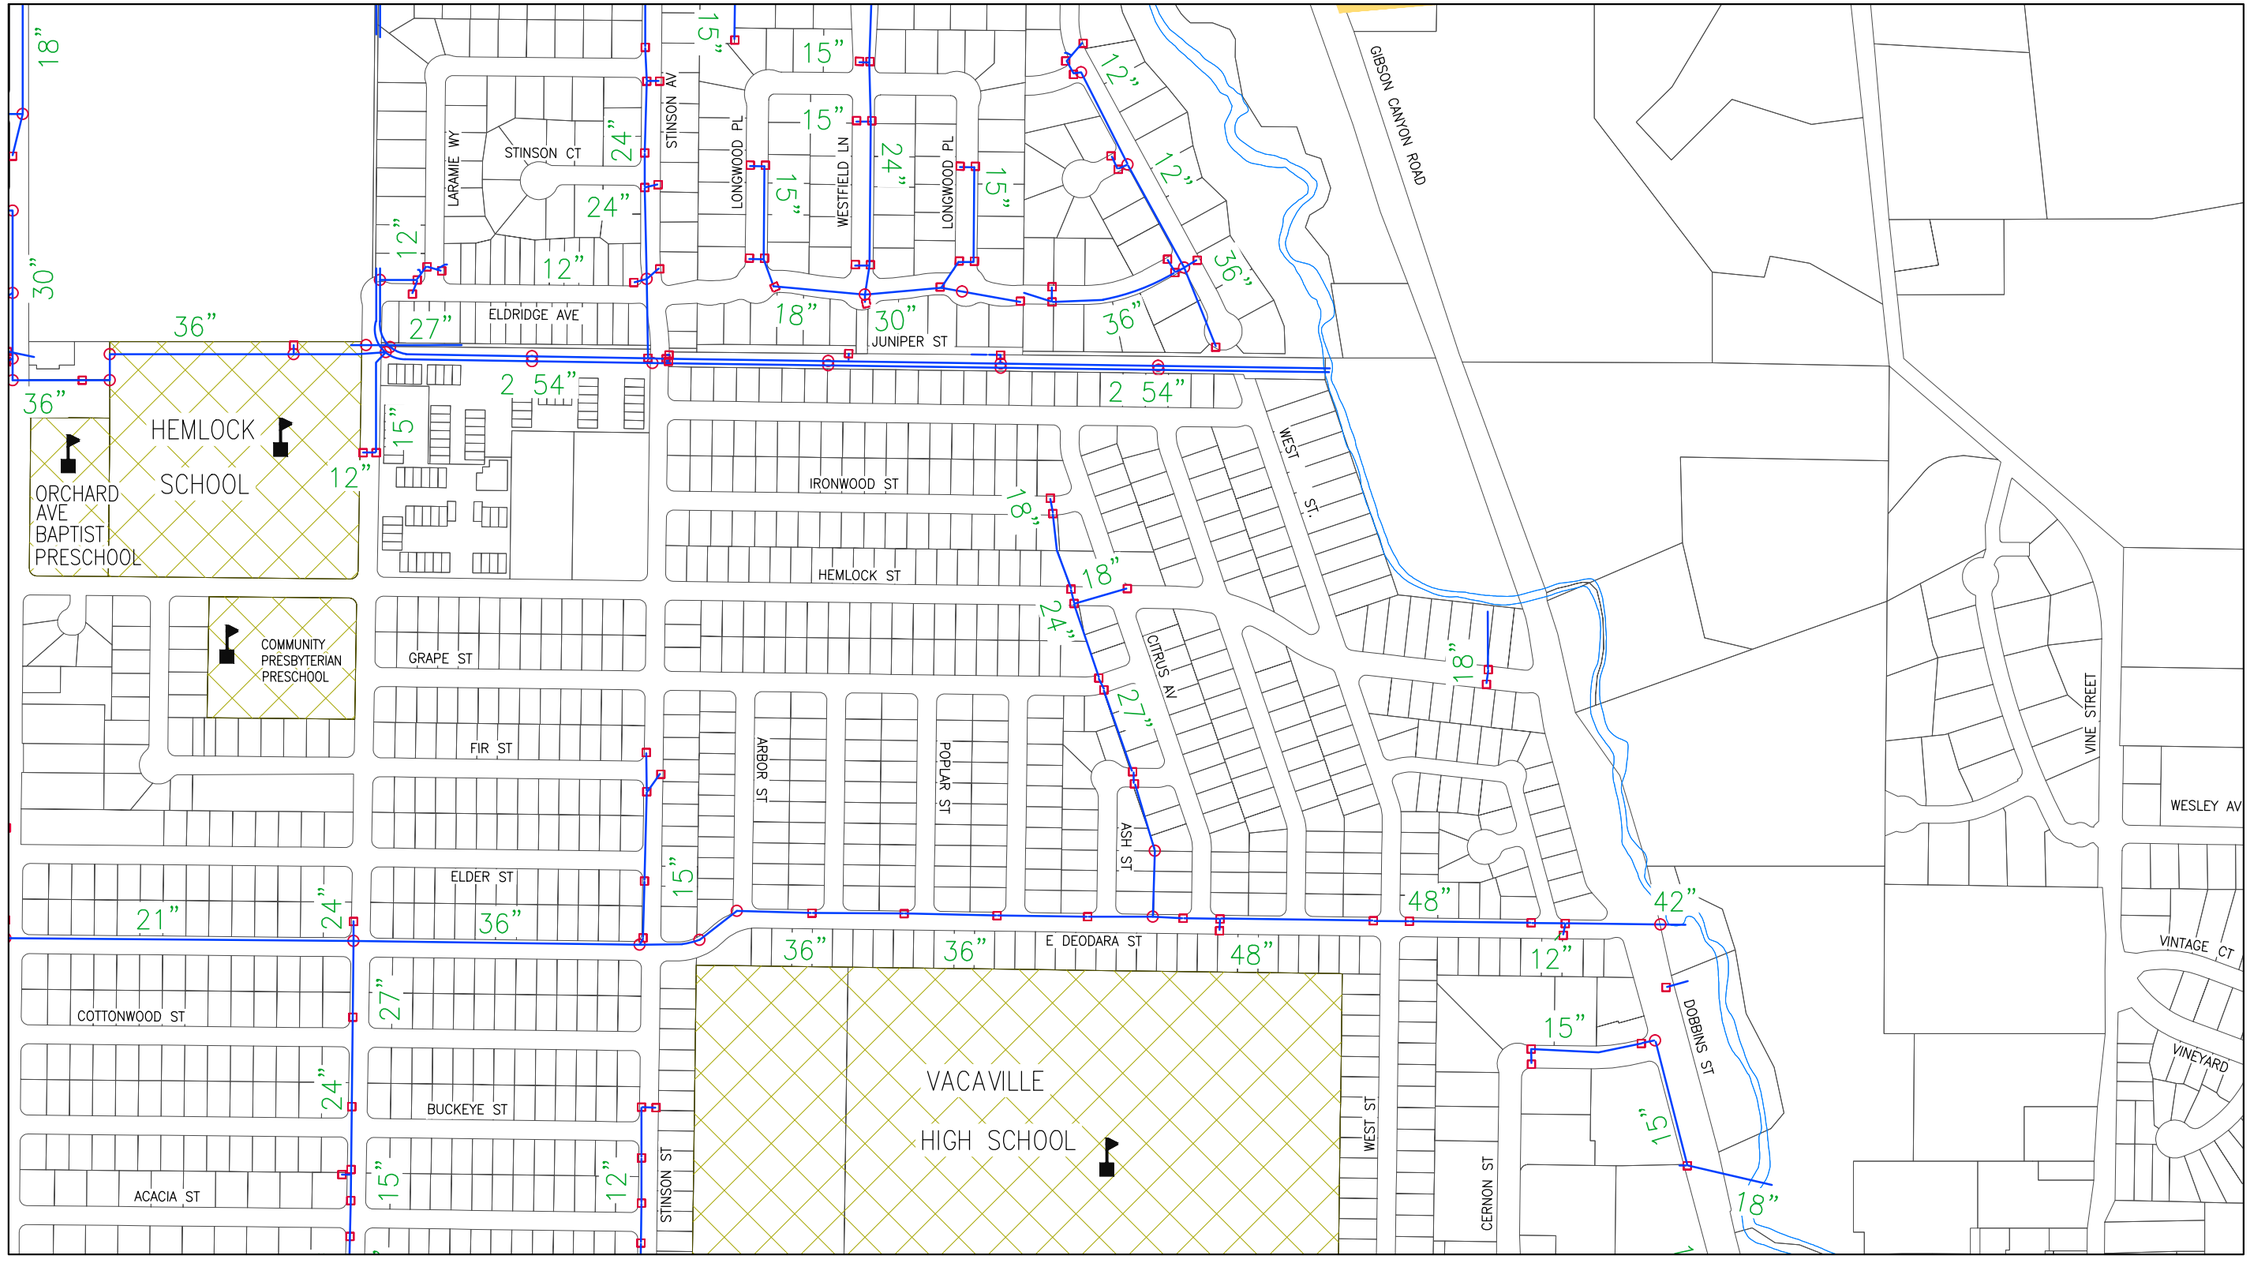

See Grid B5 - SW (Sheet 30)

GRID MAP

	A	B	C	D
1				
2				
3				
4				
5				
6				
7				
8				

LEGEND

Parcel Lines
Creek/Canal
Park
School
Storm Drain Line
Detention Basin
Drain Inlet
Storm Drain Manhole

NORTH

DRAWN	By Engineering	Checked	
DESIGN	By Engineering	Checked	
Last Update:	11/30/2015		
Scale:	1"=400'		

CITY OF VACAVILLE
DEPARTMENT OF PUBLIC WORKS

0 1 2
ORIGINAL SCALE IS IN INCHES FOR REDUCED PLANS

PLOT BOOK

Storm Drain Network
Grid B5 - NW

DWG File:	DISREGARD PRINTS BEARING EARLIER PLOT DATES →	DATE PLOTTED	SHEET	OF
M:\BASEMAP\Data\Current\Plot_Book\PB_STORM_400-Scale		11/30/15	28	75

See Grid B4 - SE (Sheet 27)

See Grid B5 - NW (Sheet 28)

See Grid C5 - NW (Sheet 53)

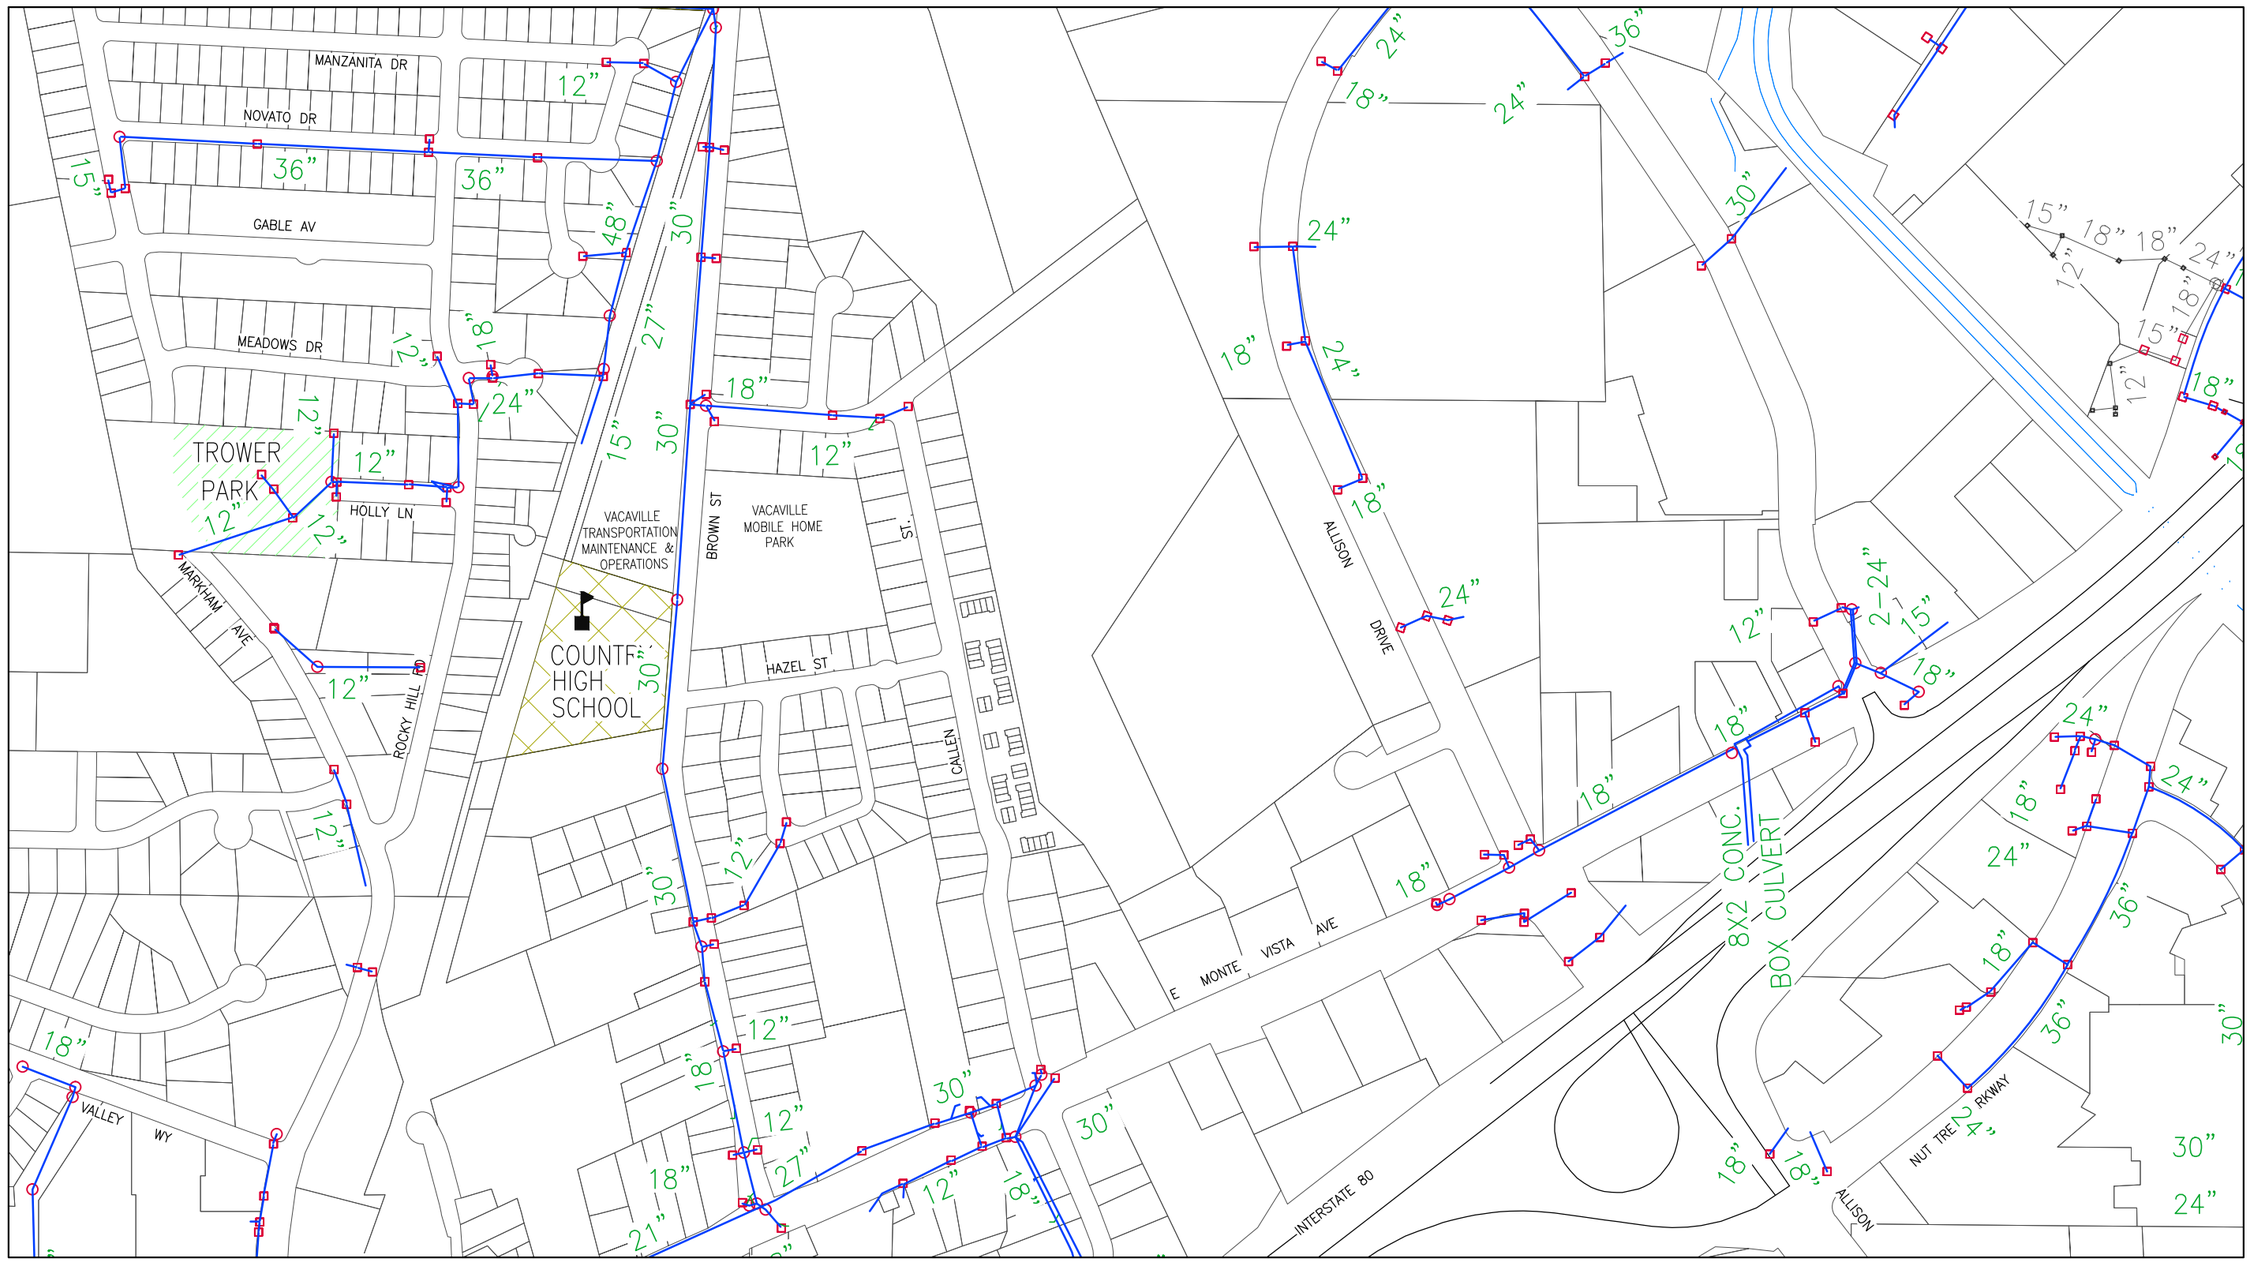

See Grid B5 - SE (Sheet 31)

GRID MAP

	A	B	C	D
1				
2				
3				
4				
5				
6				
7				
8				

LEGEND

- Parcel Lines
- Creek/Canal
- Park
- School
- Storm Drain Line
- Detention Basin
- Drain Inlet
- Storm Drain Manhole

NORTH

DRAWN	By Engineering	Checked
DESIGN	By Engineering	Checked
Last Update:	11/30/2015	
Scale:	1"=400'	

CITY OF VACAVILLE
DEPARTMENT OF PUBLIC WORKS

0 1 2
ORIGINAL SCALE IS IN INCHES FOR REDUCED PLANS

VACAVILLE

PLOT BOOK

Storm Drain Network
Grid B5 - NE

DWG File:	DISREGARD PRINTS BEARING EARLIER PLOT DATES →	DATE PLOTTED	SHEET	OF
M:\BASEMAP\Data\Current\Plot_Book\PB_STORM_400-Scale		11/30/15	29	75

See Grid B5 - NW (Sheet 28)

See Grid A5 - SE (Sheet 9)

See Grid B5 - SE (Sheet31)

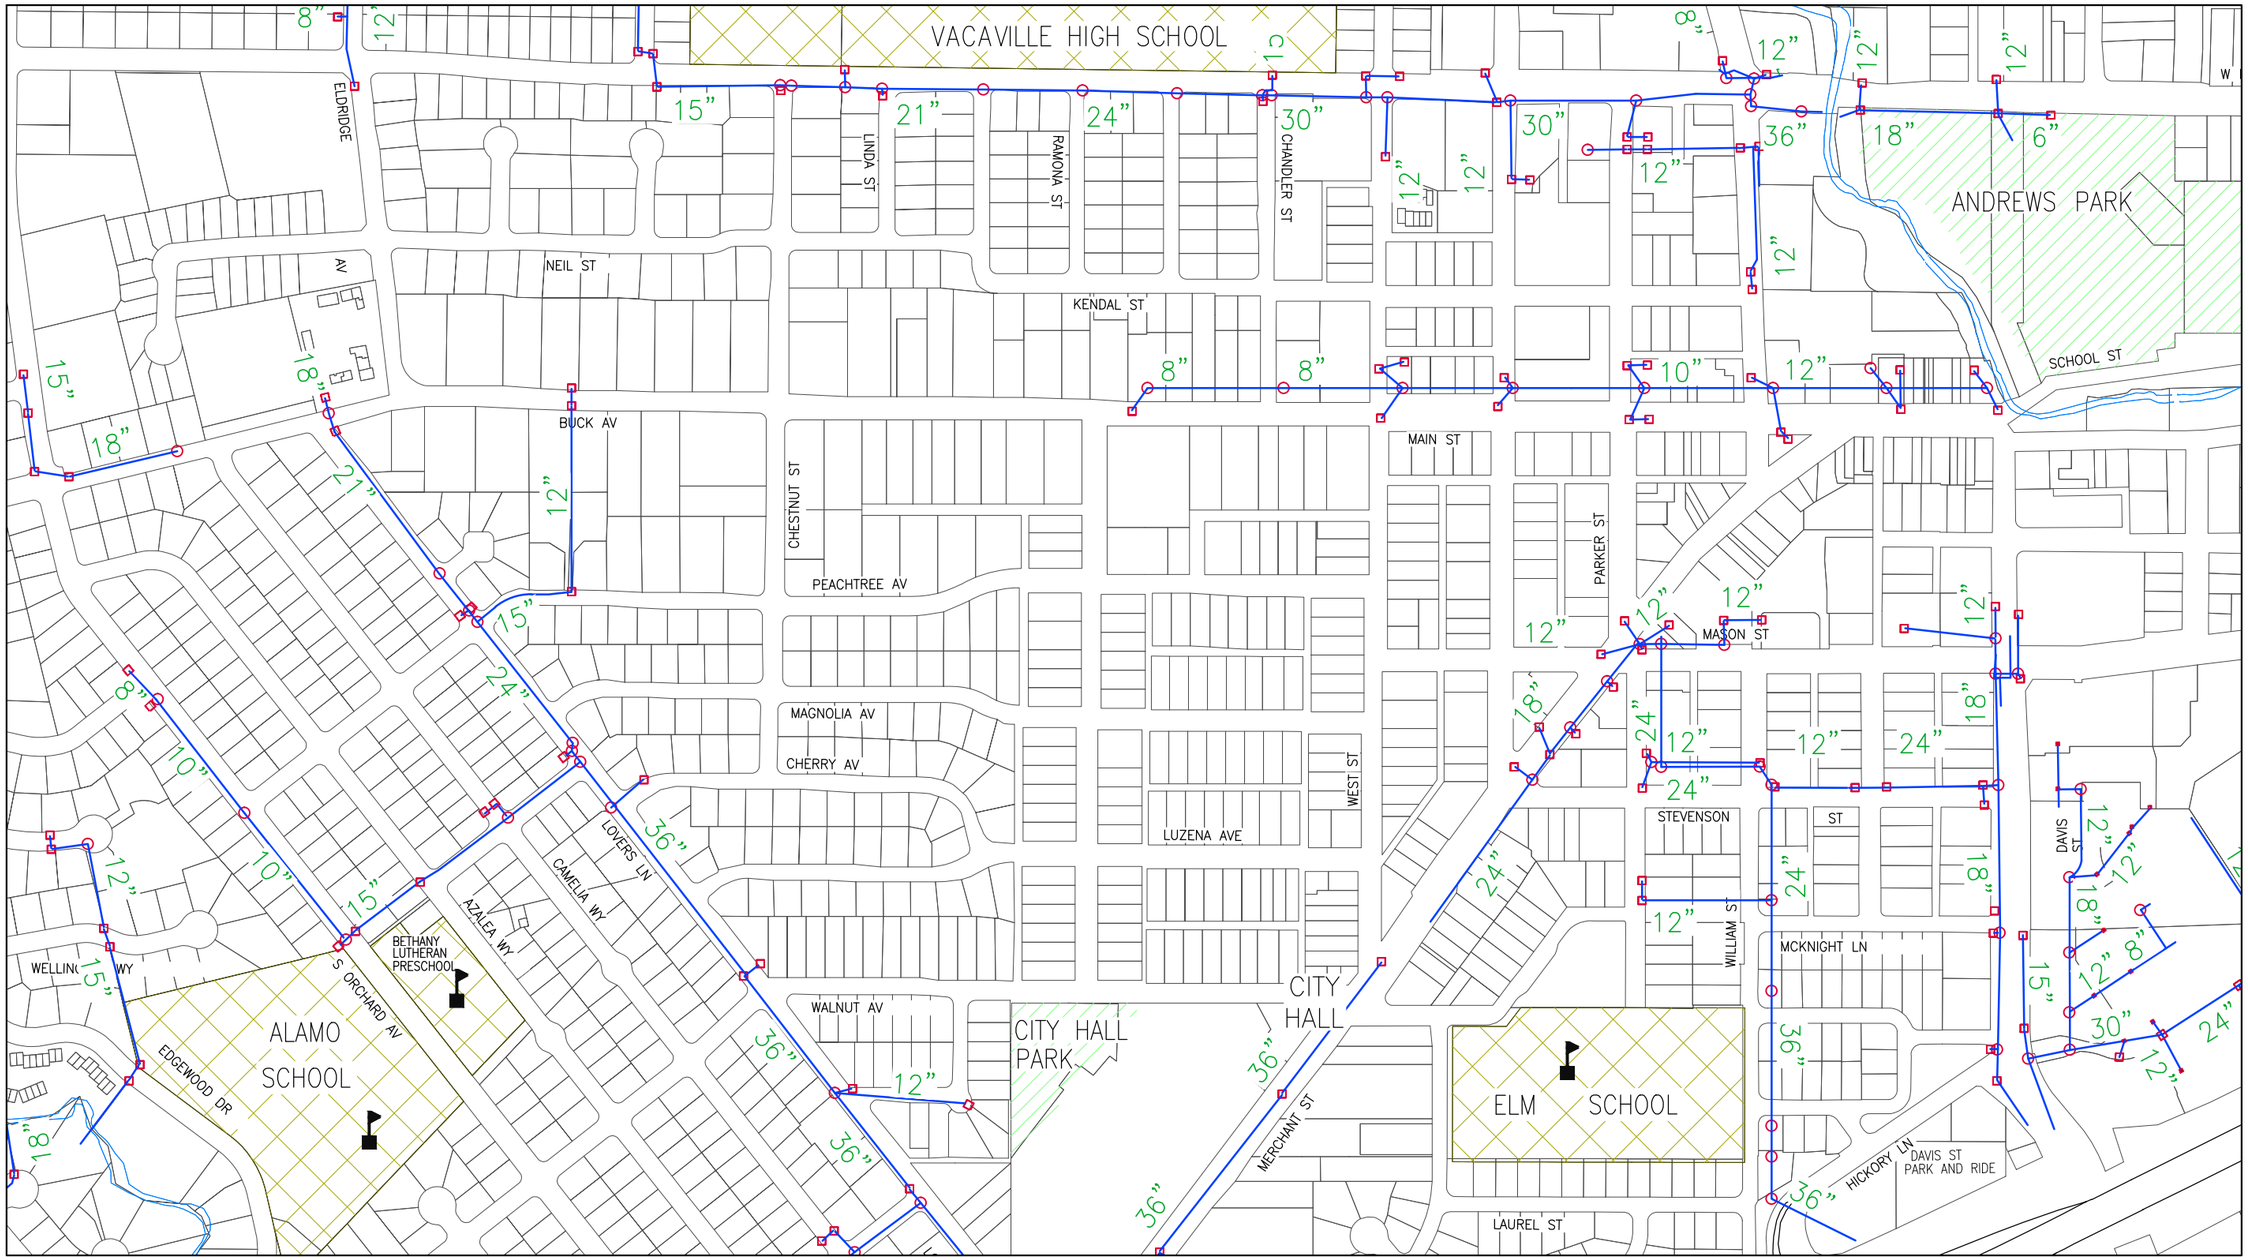

See Grid B6 - NW (Sheet 32)

GRID MAP

	A	B	C	D
1				
2				
3				
4				
5				
6				
7				
8				

LEGEND

- Parcel Lines
- Creek/Canal
- Park
- School
- Storm Drain Line
- Detention Basin
- Drain Inlet
- Storm Drain Manhole

NORTH

DRAWN	By Engineering	Checked	
DESIGN	By Engineering	Checked	
Last Update:	11/30/2015		
Scale:	1"=400'		

CITY OF VACAVILLE
DEPARTMENT OF PUBLIC WORKS

0 1 2
ORIGINAL SCALE IS IN INCHES FOR REDUCED PLANS

PLOT BOOK
Storm Drain Network
Grid B5 - SW

DWG File: M:\BASEMAP\Data\Current\Plot_Book\PB_STORM_400-Scale

DISREGARD PRINTS BEARING EARLIER PLOT DATES →

DATE PLOTTED	SHEET	OF
11/30/15	30	75

See Grid B5 - NE (Sheet 29)

See Grid B5 - SW (Sheet 30)

See Grid C5 - SW (Sheet 55)

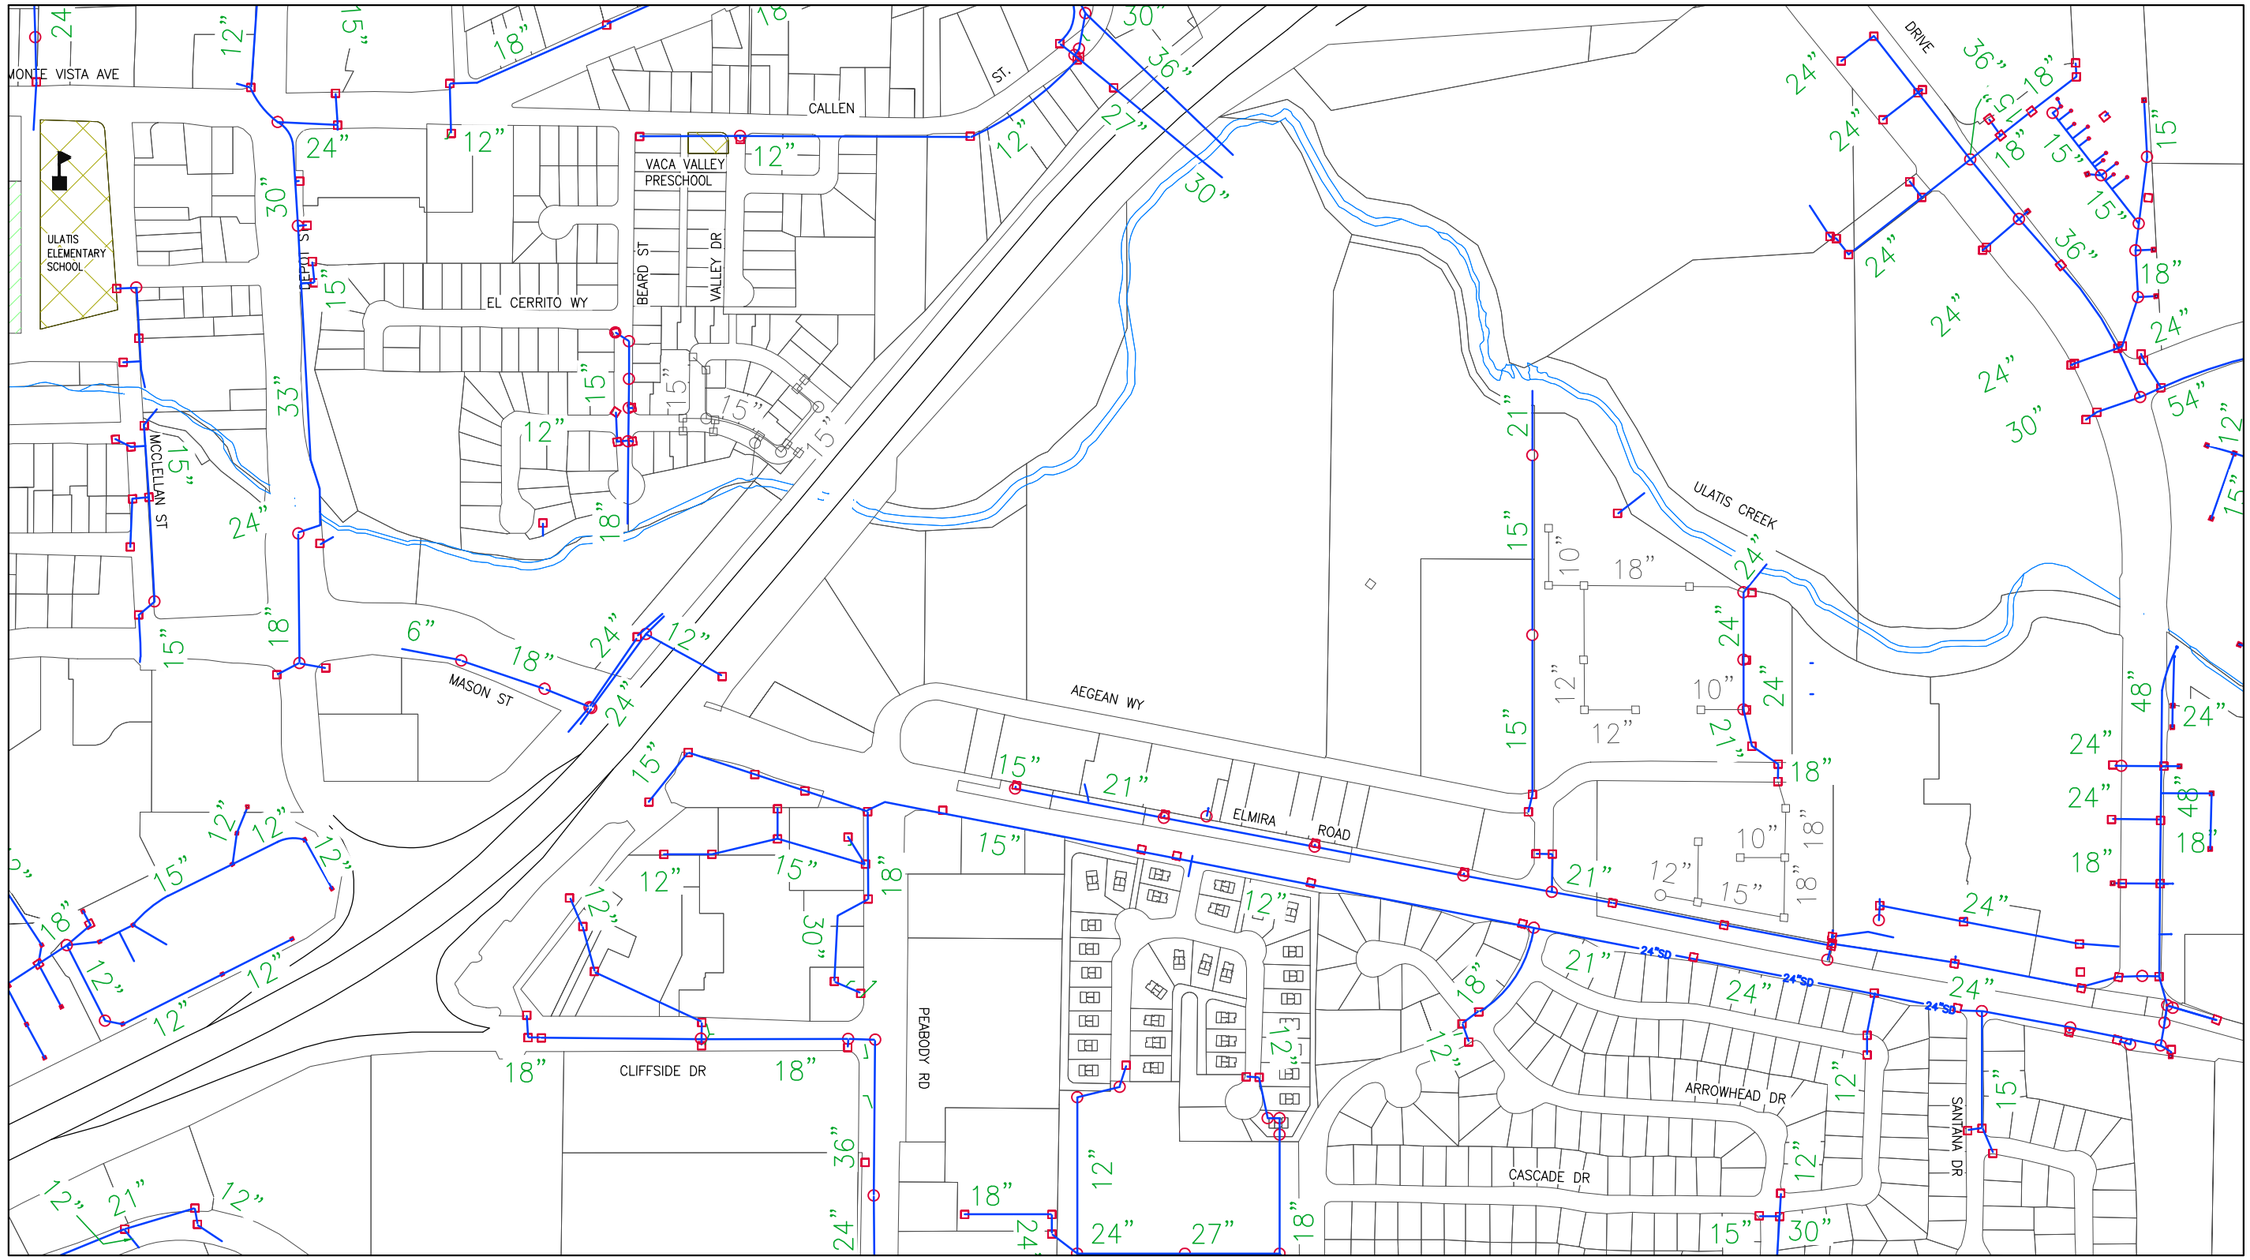

See Grid B6 - NE (Sheet 33)

GRID MAP

	A	B	C	D
1				
2				
3				
4				
5				
6				
7				
8				

LEGEND

Parcel Lines
Creek/Canal
Park
School
Storm Drain Line
Detention Basin
Drain Inlet
Storm Drain Manhole

NORTH

DRAWN	By Engineering	Checked	
DESIGN	By Engineering	Checked	
Last Update:	11/30/2015		
Scale:	1"=400'		

CITY OF VACAVILLE
DEPARTMENT OF PUBLIC WORKS

0 1 2
ORIGINAL SCALE IS IN INCHES FOR REDUCED PLANS

VACAVILLE

PLOT BOOK

Storm Drain Network
Grid B5 - SE

DWG File: M:\BASEMAP\Data\Current\Plot_Book\PB_STORM_400-Scale

DISREGARD PRINTS BEARING EARLIER PLOT DATES →

DATE PLOTTED	SHEET	OF
11/30/15	31	75

See Grid B5 - SW (Sheet 30)

See Grid A6 - NE (Sheet 11)

See Grid B6 - NE (Sheet 33)

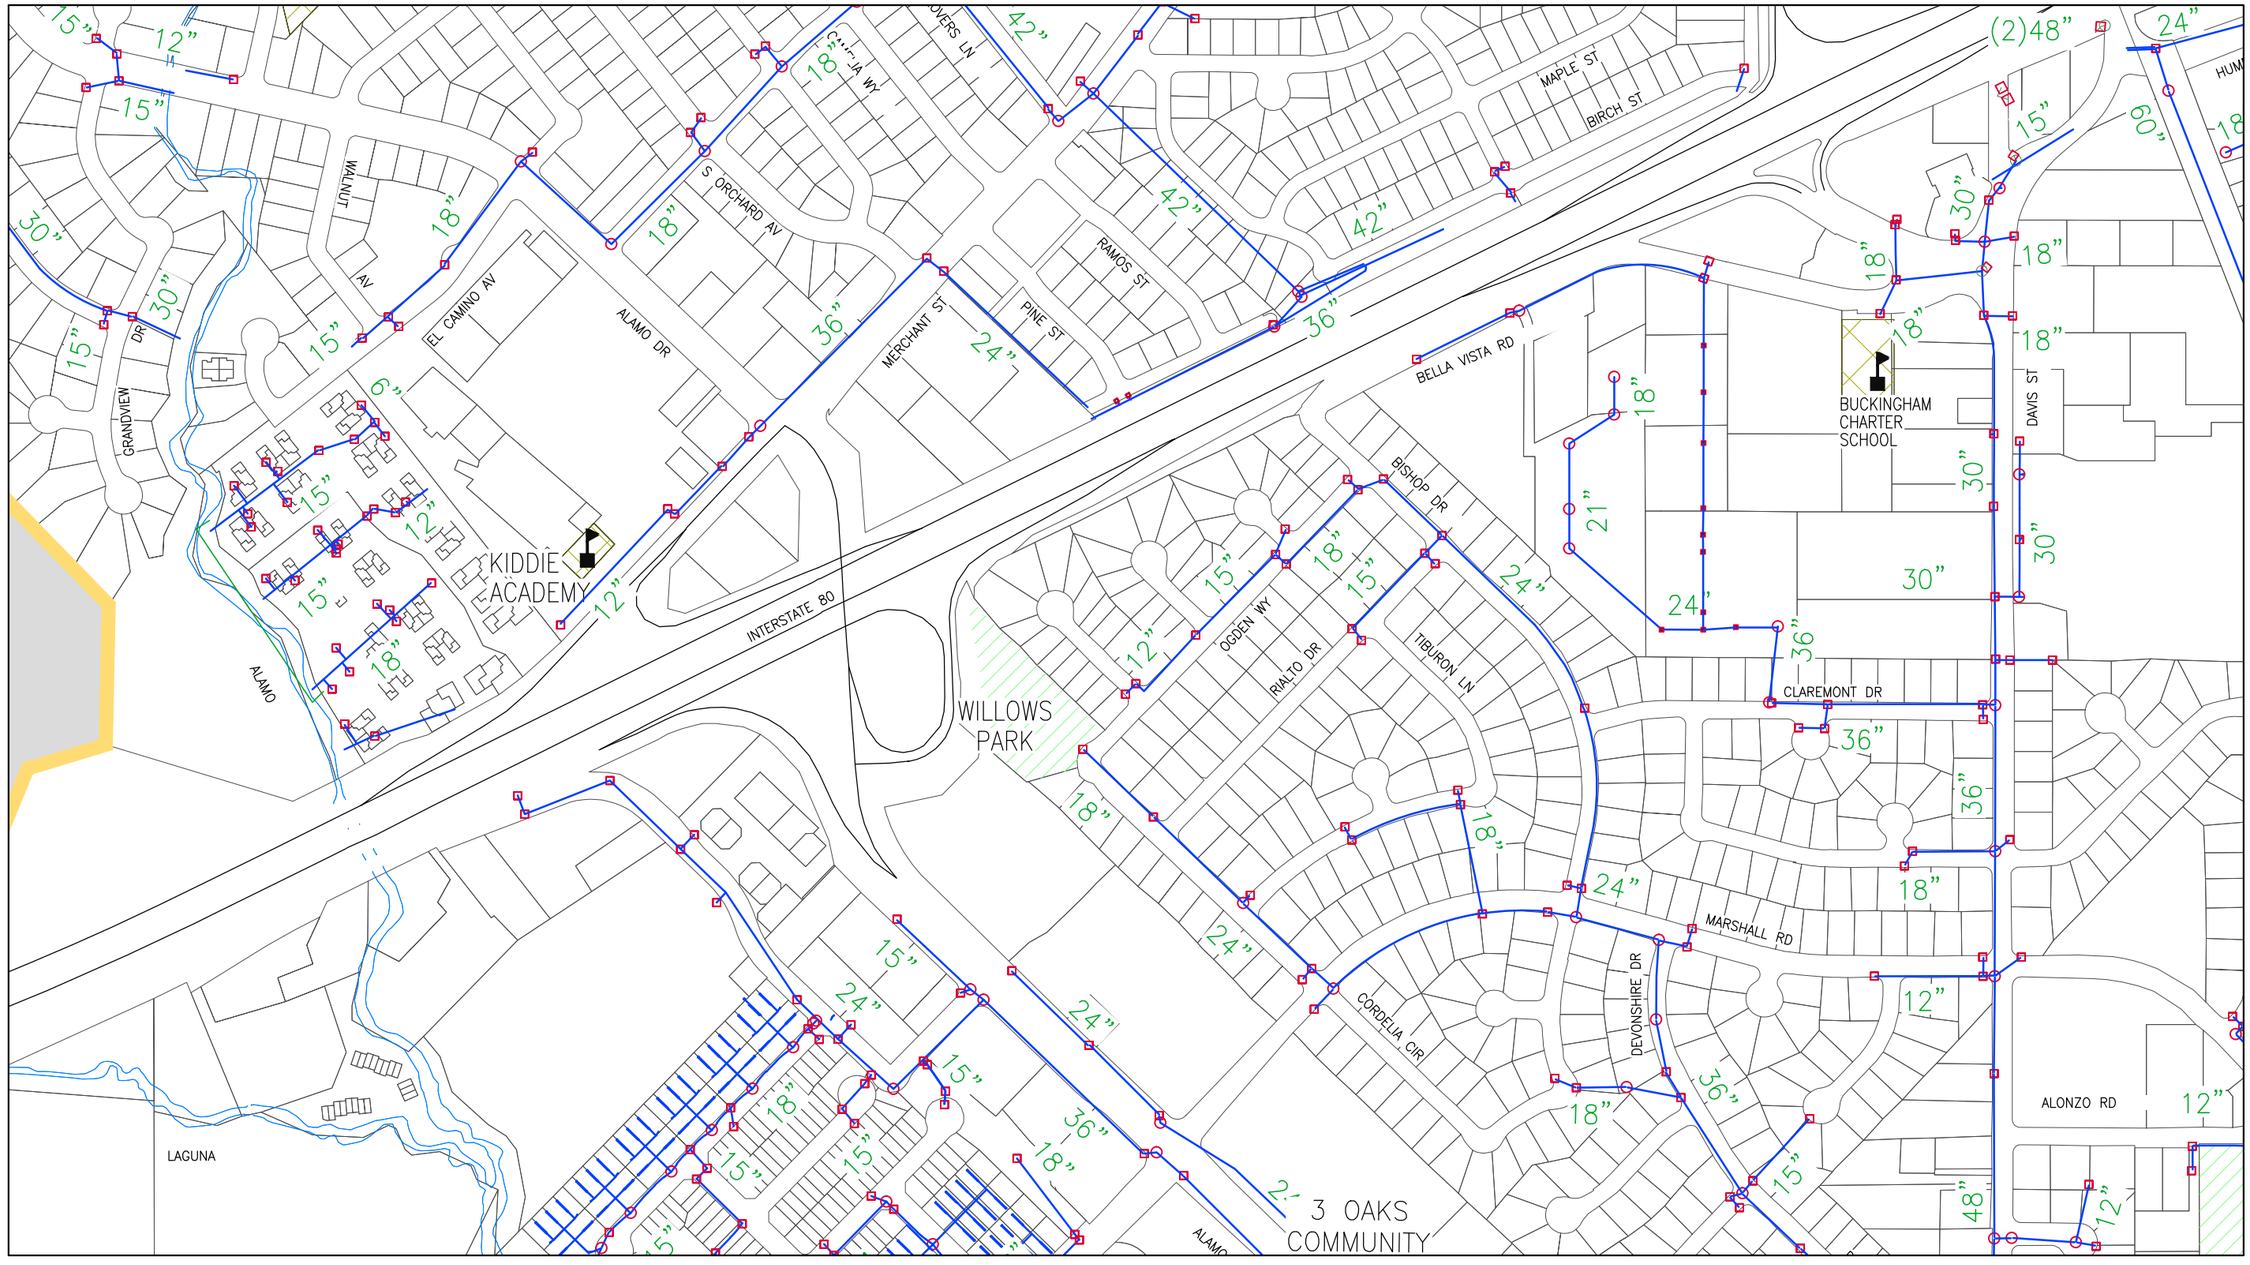

See Grid B6 - SW (Sheet 34)

GRID MAP

	A	B	C	D
1				
2				
3				
4				
5				
6				
7				
8				

LEGEND

- Parcel Lines
- Creek/Canal
- Park
- School
- Storm Drain Line
- Detention Basin
- Drain Inlet
- Storm Drain Manhole

NORTH

DRAWN	By Engineering	Checked	
DESIGN	By Engineering	Checked	
Last Update:	11/30/2015		
Scale:	1"=400'		

CITY OF VACAVILLE
DEPARTMENT OF PUBLIC WORKS

0 1 2
ORIGINAL SCALE IS IN INCHES FOR REDUCED PLANS

VACAVILLE

PLOT BOOK
Storm Drain Network
Grid B6 - NW

DWG File:	DISREGARD PRINTS BEARING EARLIER PLOT DATES →	DATE PLOTTED	SHEET	OF
M:\BASEMAP\Data\Current\Plot_Book\PB_STORM_400-Scale		11/30/15	32	75

See Grid B5 - SE (Sheet 31)

See Grid B6 - NW (Sheet 32)

See Grid C6 - NW (Sheet 57)

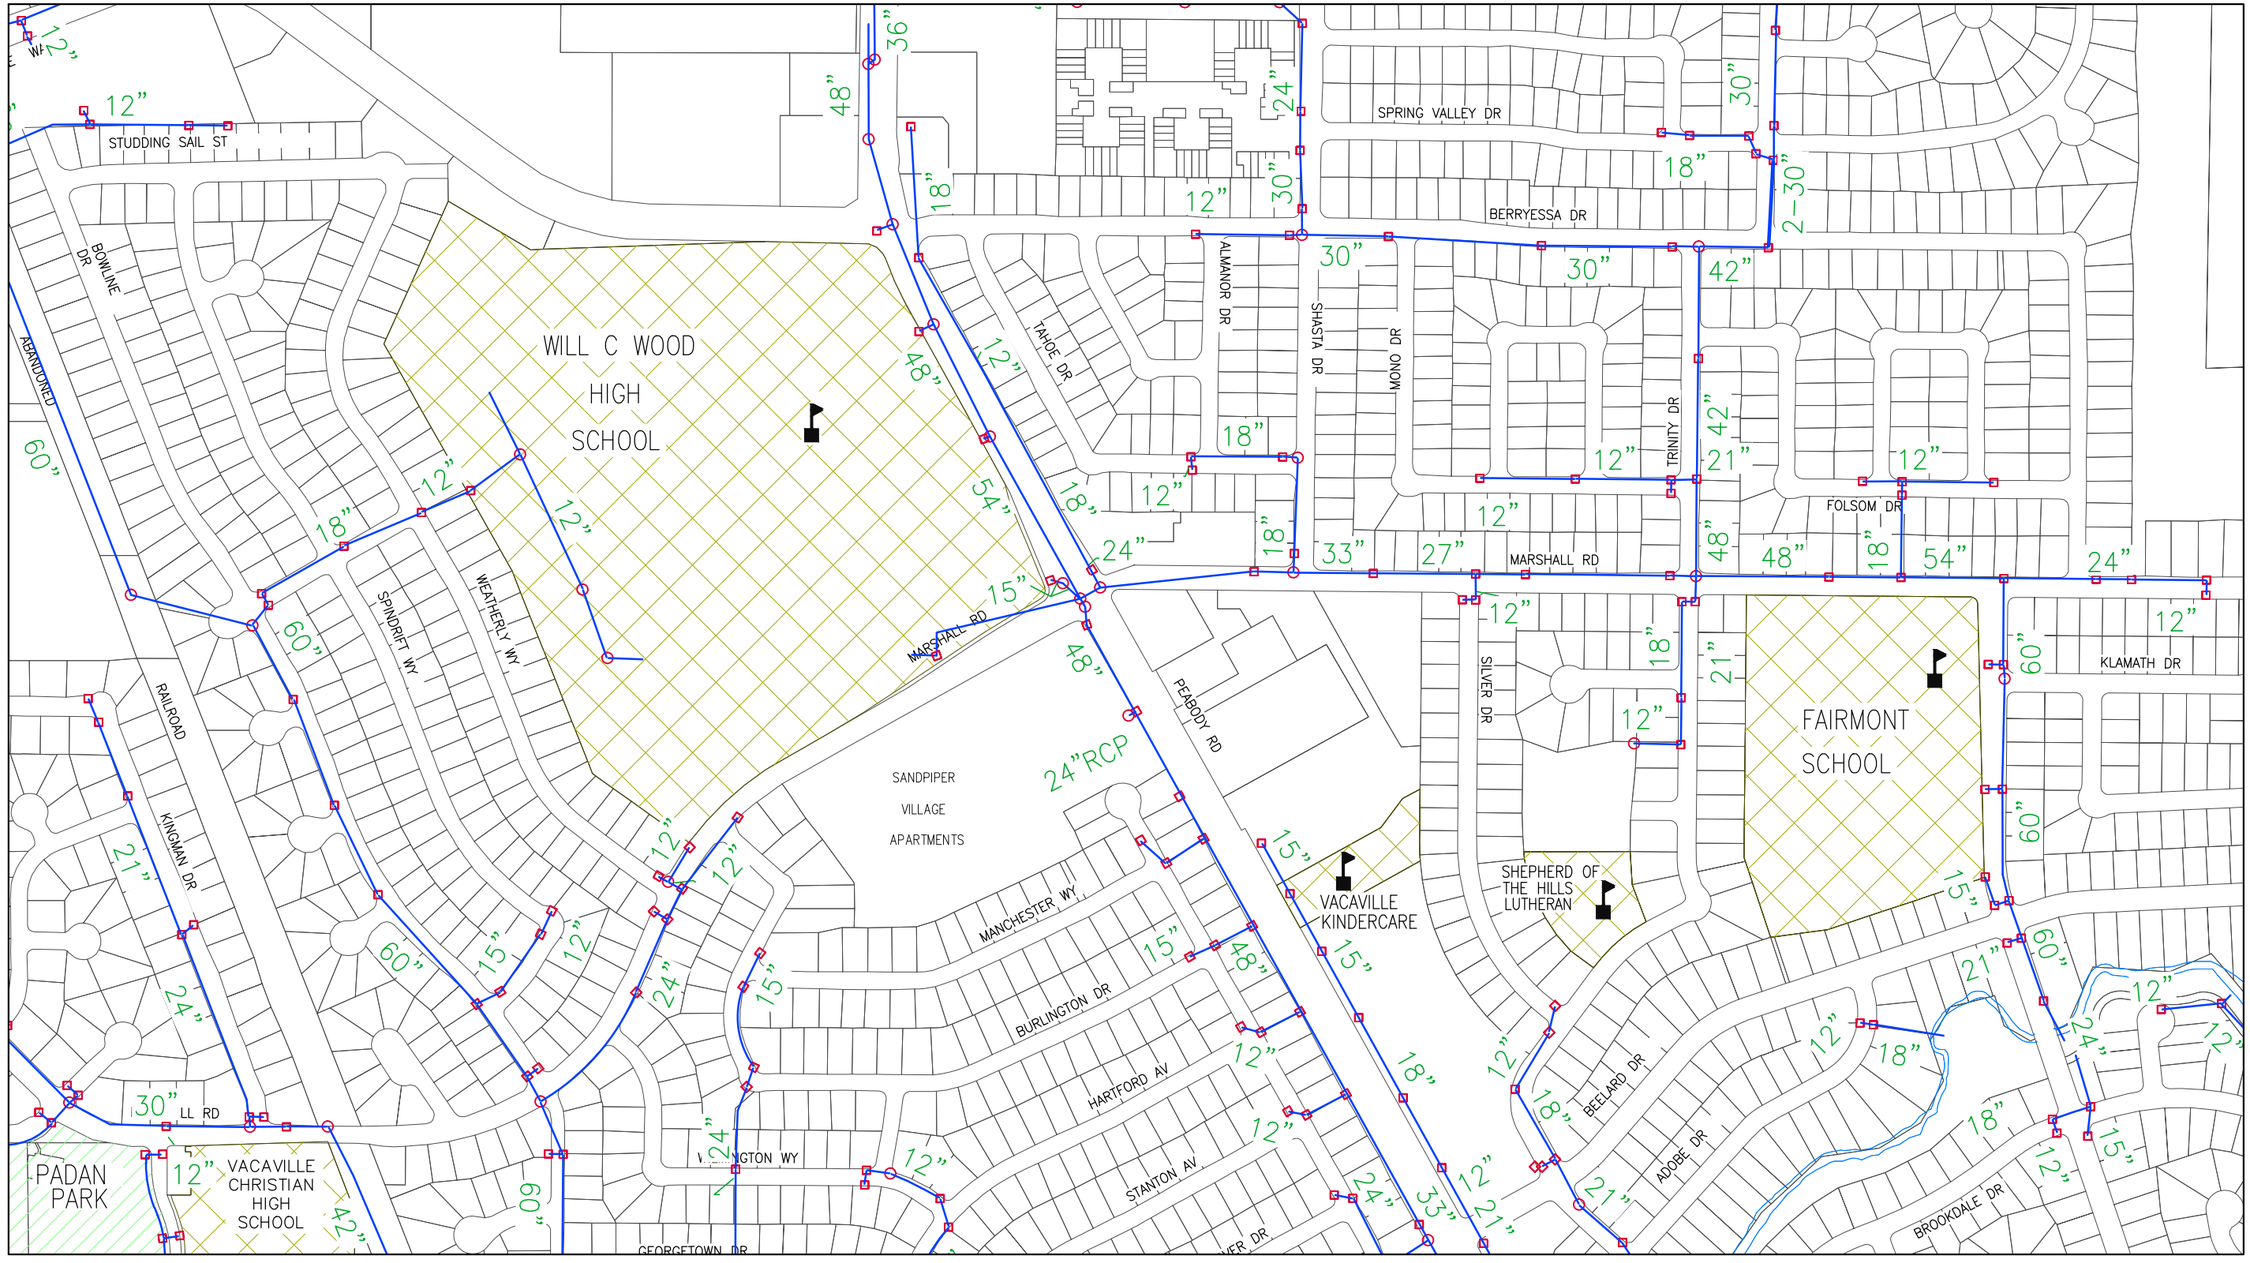

See Grid B6 - SE (Sheet 35)

GRID MAP

	A	B	C	D
1				
2				
3				
4				
5				
6				
7				
8				

LEGEND

- Parcel Lines
- Creek/Canal
- Park
- School
- Storm Drain Line
- Detention Basin
- Drain Inlet
- Storm Drain Manhole

NORTH

DRAWN	By Engineering	Checked	
DESIGN	By Engineering	Checked	
Last Update:	11/30/2015		
Scale:	1"=400'		

CITY OF VACAVILLE
DEPARTMENT OF PUBLIC WORKS

0 1 2
ORIGINAL SCALE IS IN INCHES FOR REDUCED PLANS

VACAVILLE

PLOT BOOK
Storm Drain Network
Grid B6 - NE

DWG File: M:\BASEMAP\Data\Current\Plot_Book\PB_STORM_400-Scale

DISREGARD PRINTS BEARING EARLIER PLOT DATES →

DATE PLOTTED	SHEET	OF
11/30/15	33	75

See Grid B6 - NW (Sheet 32)

See Grid A6 - SE (Sheet 13)

See Grid B6 - SE (Sheet 35)

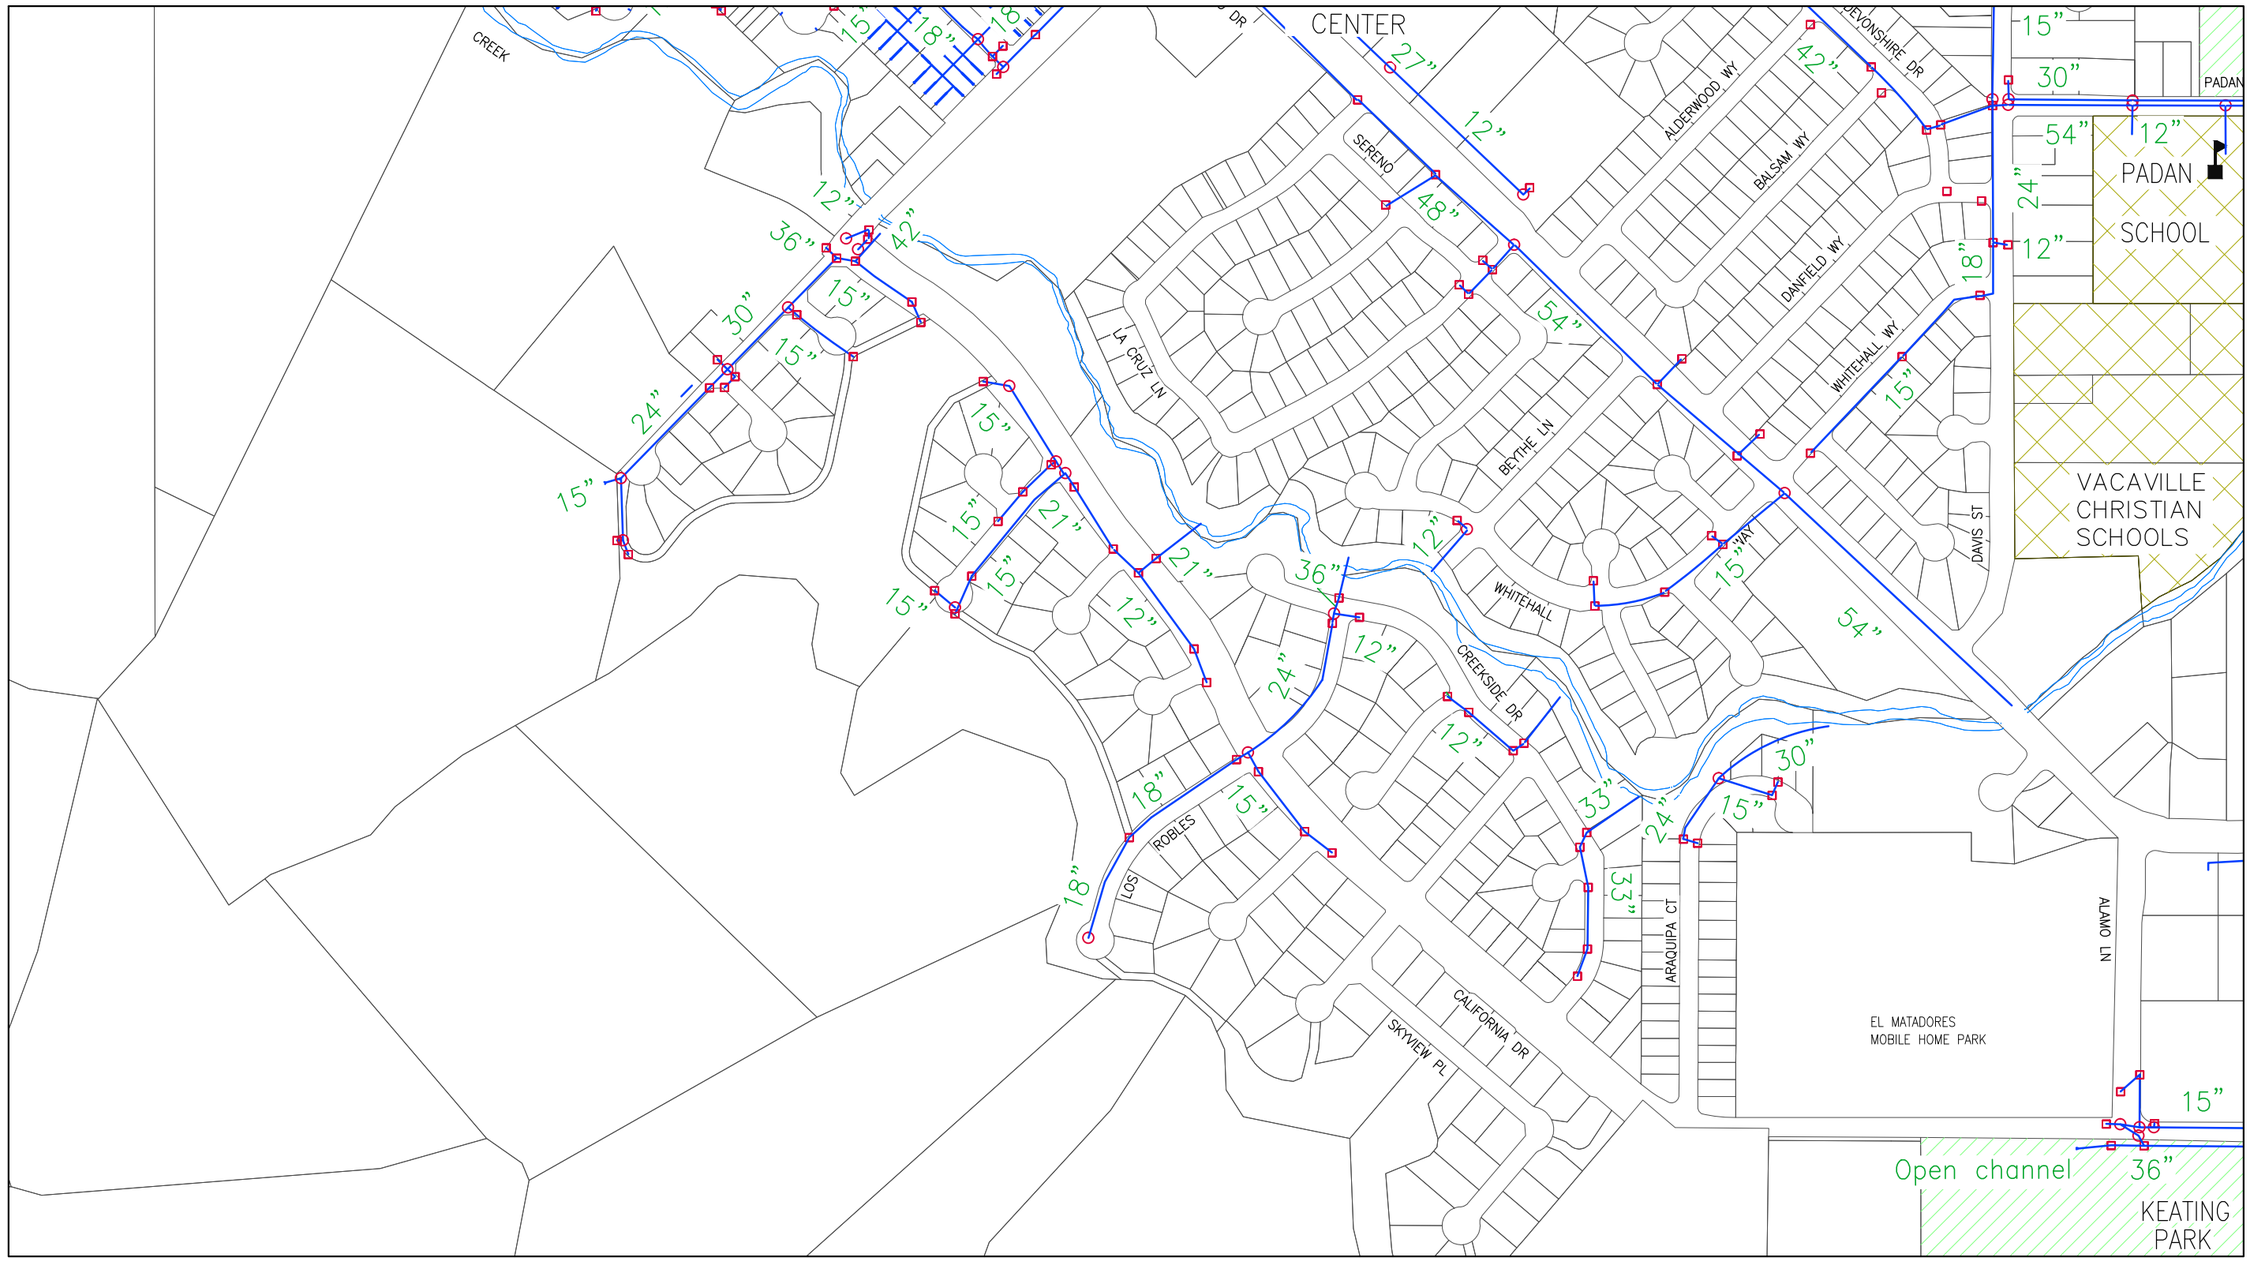

See Grid B7 - NW (Sheet 36)

GRID MAP

	A	B	C	D
1				
2				
3				
4				
5				
6				
7				
8				

LEGEND

- Parcel Lines
- Creek/Canal
- Park
- School
- Storm Drain Line
- Detention Basin
- Drain Inlet
- Storm Drain Manhole

NORTH

DRAWN	By Engineering	Checked
DESIGN	By Engineering	Checked
Last Update:	11/30/2015	
Scale:	1"=400'	

CITY OF VACAVILLE
DEPARTMENT OF PUBLIC WORKS

0 1 2
ORIGINAL SCALE IS IN INCHES FOR REDUCED PLANS

PLOT BOOK

Storm Drain Network
Grid B6 - SW

DWG File: M:\BASEMAP\Data\Current\Plot_Book\PB_STORM_400-Scale

DISREGARD PRINTS BEARING EARLIER PLOT DATES →

DATE PLOTTED	SHEET	OF
11/30/15	34	75

See Grid B6 - NE (Sheet 33)

See Grid B6 - SW (Sheet 34)

See Grid C6 - SW (Sheet 59)

PADAN PARK
PADAN SCHOOL
SCHOOL RD
VACAVILLE CHRISTIAN HIGH SCHOOL
VACAVILLE CHRISTIAN SCHOOLS
ABANDONED RAILROAD
ALBANY AV
ANDREA DR
ALAMO CREEK
SOUTHWOOD PARK
SOUTHWOOD DR
ROSEWOOD LN
WOODGLEN LN
GREENWOOD DR
REDWOOD DR
GREGORY DR
TULARE DRIVE
SKYLARK MOBILE HOME PARK
ALAMO DR
MARISOPA HEAD START CENTER
AMAPOLA STREET
LARSON SCHOOL
CALIFORNIA DR
KEATING PARK
Open channel
AL PATCH PARK
RALEIGH DR
RAMSEY DR
CATALPA LN
CALIFORNIA

See Grid B7 - NE (Sheet 37)

GRID MAP

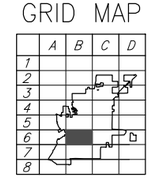

LEGEND

Parcel Lines
Creek/Canal
Park
School
Storm Drain Line
Detention Basin
Drain Inlet
Storm Drain Manhole

NORTH

DRAWN	By Engineering	Checked	
DESIGN	By Engineering	Checked	
Last Update:	11/30/2015		
Scale:	1"=400'		

CITY OF VACAVILLE
DEPARTMENT OF PUBLIC WORKS
0 1 2
ORIGINAL SCALE IS IN INCHES FOR REDUCED PLANS

PLOT BOOK
Storm Drain Network
Grid B6 - SE

DWG File:	DISREGARD PRINTS BEARING EARLIER PLOT DATES →	DATE PLOTTED	SHEET	OF
M:\BASEMAP\Data\Current\Plot_Book\PB_STORM_400-Scale		11/30/15	35	75

See Grid B6 - SW (Sheet 34)

See Grid A7 - NE (Sheet 15)

See Grid B7 - NE (Sheet 37)

KEATING PARK

ALAMO LN

See Grid B7 - SW (Sheet 38)

GRID MAP

	A	B	C	D
1				
2				
3				
4				
5				
6				
7				
8				

LEGEND

Parcel Lines
Creek/Canal
Park
School
Storm Drain Line
Detention Basin
Drain Inlet
Storm Drain Manhole

NORTH

DRAWN	By Engineering	Checked	
DESIGN	By Engineering	Checked	
Last Update:	11/30/2015		
Scale:	1"=400'		

CITY OF VACAVILLE
DEPARTMENT OF PUBLIC WORKS

0 1 2
ORIGINAL SCALE IS IN INCHES FOR REDUCED PLANS

VACAVILLE

PLOT BOOK

Storm Drain Network
Grid B7 - NW

DWG File:	DISREGARD PRINTS BEARING EARLIER PLOT DATES →	DATE PLOTTED	SHEET	OF
M:\BASEMAP\Data\Current\Plot_Book\PB_STORM_400-Scale		11/30/15	36	75

See Grid B6 - SE (Sheet 35)

See Grid B7 - NW (Sheet 36)

See Grid C7 - NW (Sheet 61)

KEATING PARK

AL PATCH PARK

ABANDONED

CALIFORNIA MEDICAL FACILITY

DEPT. OF CORRECTIONS

RAILROAD

WARREN

RALEIGH DR

MIDVALE

NANCY CIR

PARK LN

PHEASANT COUNTRY PARK

CALDWELL DR.

BUTTERCUP CIR

MADISON AVE

LARKSPUR

SIDE DR.

DR.

COUNTRY

MORNING

GLORY

DR

STORM INTERCEPTOR

FOXBORO ELEMENTARY SCHOOL

PEABODY RD

FOXBORO PKWY

ARLINGTON PARK

See Grid B7 - SE (Sheet 39)

GRID MAP

	A	B	C	D
1				
2				
3				
4				
5				
6				
7				
8				

LEGEND

- Parcel Lines
- Creek/Canal
- Park
- School
- Storm Drain Line
- Detention Basin
- Drain Inlet
- Storm Drain Manhole

NORTH

DRAWN	By Engineering	Checked	
DESIGN	By Engineering	Checked	
Last Update:	11/30/2015		
Scale:	1"=400'		

CITY OF VACAVILLE
DEPARTMENT OF PUBLIC WORKS

0 1 2
ORIGINAL SCALE IS IN INCHES FOR REDUCED PLANS

VACAVILLE

PLOT BOOK
Storm Drain Network
Grid B7 - NE

DWG File:	DISREGARD PRINTS BEARING EARLIER PLOT DATES →	DATE PLOTTED	SHEET	OF
M:\BASEMAP\Data\Current\Plot_Book\PB_STORM_400-Scale		11/30/15	37	75

See Grid B7 - NW (Sheet 36)

See Grid A7 - SE (Sheet 17)

See Grid B7 - SE (Sheet 39)

CITY LIMITS

See Grid B8 - NW (Sheet 40)

GRID MAP

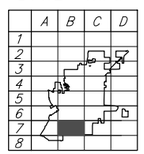

LEGEND

- Parcel Lines
- Creek/Canal
- Park
- School
- Storm Drain Line
- Detention Basin
- Drain Inlet
- Storm Drain Manhole

NORTH

DRAWN	By Engineering	Checked	
DESIGN	By Engineering	Checked	
Last Update:	11/30/2015		
Scale:	1"=400'		

CITY OF VACAVILLE
DEPARTMENT OF PUBLIC WORKS

0 1 2
ORIGINAL SCALE IS IN INCHES FOR REDUCED PLANS

VACAVILLE

PLOT BOOK
Storm Drain Network
Grid B7 - SW

DWG File:	DISREGARD PRINTS BEARING EARLIER PLOT DATES →	DATE PLOTTED	SHEET	OF
M:\BASEMAP\Data\Current\Plot_Book\PB_STORM_400-Scale		11/30/15	38	75

See Grid B7 - NE (Sheet 37)

See Grid B7 - SW (Sheet 38)

See Grid C7 - SW (Sheet 63)

CALIFORNIA

STATE PRISON

SOLANO

SADDLE HORN TR

FOX POINTE RD

HUNTERS GLEN CT

FOX HOUND RD

FALL RIVER TR

YOUNGSDALE DR.

LAURELWOOD CIR.

LAURELWOOD WY.

COOKSON ST.

MELISSA CT

KIRBY CT

GRID MAP

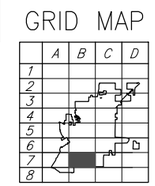

LEGEND

Parcel Lines
Creek/Canal
Park
School
Storm Drain Line
Detention Basin
Drain Inlet
Storm Drain Manhole

NORTH

DRAWN	By Engineering	Checked	
DESIGN	By Engineering	Checked	
Last Update:	11/30/2015		
Scale:	1"=400'		

CITY OF VACAVILLE
DEPARTMENT OF PUBLIC WORKS

0 1 2
ORIGINAL SCALE IS IN INCHES FOR REDUCED PLANS

VACAVILLE

PLOT BOOK

Storm Drain Network
Grid B7 - SE

DWG File:	DISREGARD PRINTS BEARING EARLIER PLOT DATES →	DATE PLOTTED	SHEET	OF
M:\BASEMAP\Data\Current\Plot_Book\PB_STORM_400-Scale		11/30/15	39	75

See Grid B7 - SW (Sheet 38)

See Grid A8 - NE (Sheet 19)

CITY LIMITS

GRID MAP

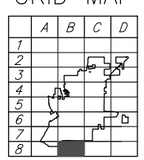

LEGEND

Parcel Lines
Creek/Canal
Park
School
Storm Drain Line
Detention Basin
Drain Inlet
Storm Drain Manhole

NORTH

DRAWN	By Engineering	Checked	
DESIGN	By Engineering	Checked	
Last Update:	11/30/2015		
Scale:	1"=400'		

CITY OF VACAVILLE
DEPARTMENT OF PUBLIC WORKS

0 1 2
ORIGINAL SCALE IS IN INCHES FOR REDUCED PLANS

VACAVILLE

PLOT BOOK

Storm Drain Network
Grid B8 - NW

DWG File:	DISREGARD PRINTS BEARING EARLIER PLOT DATES →	DATE PLOTTED	SHEET	OF
M:\BASEMAP\Data\Current\Plot_Book\PB_STORM_400-Scale		11/30/15	40	75

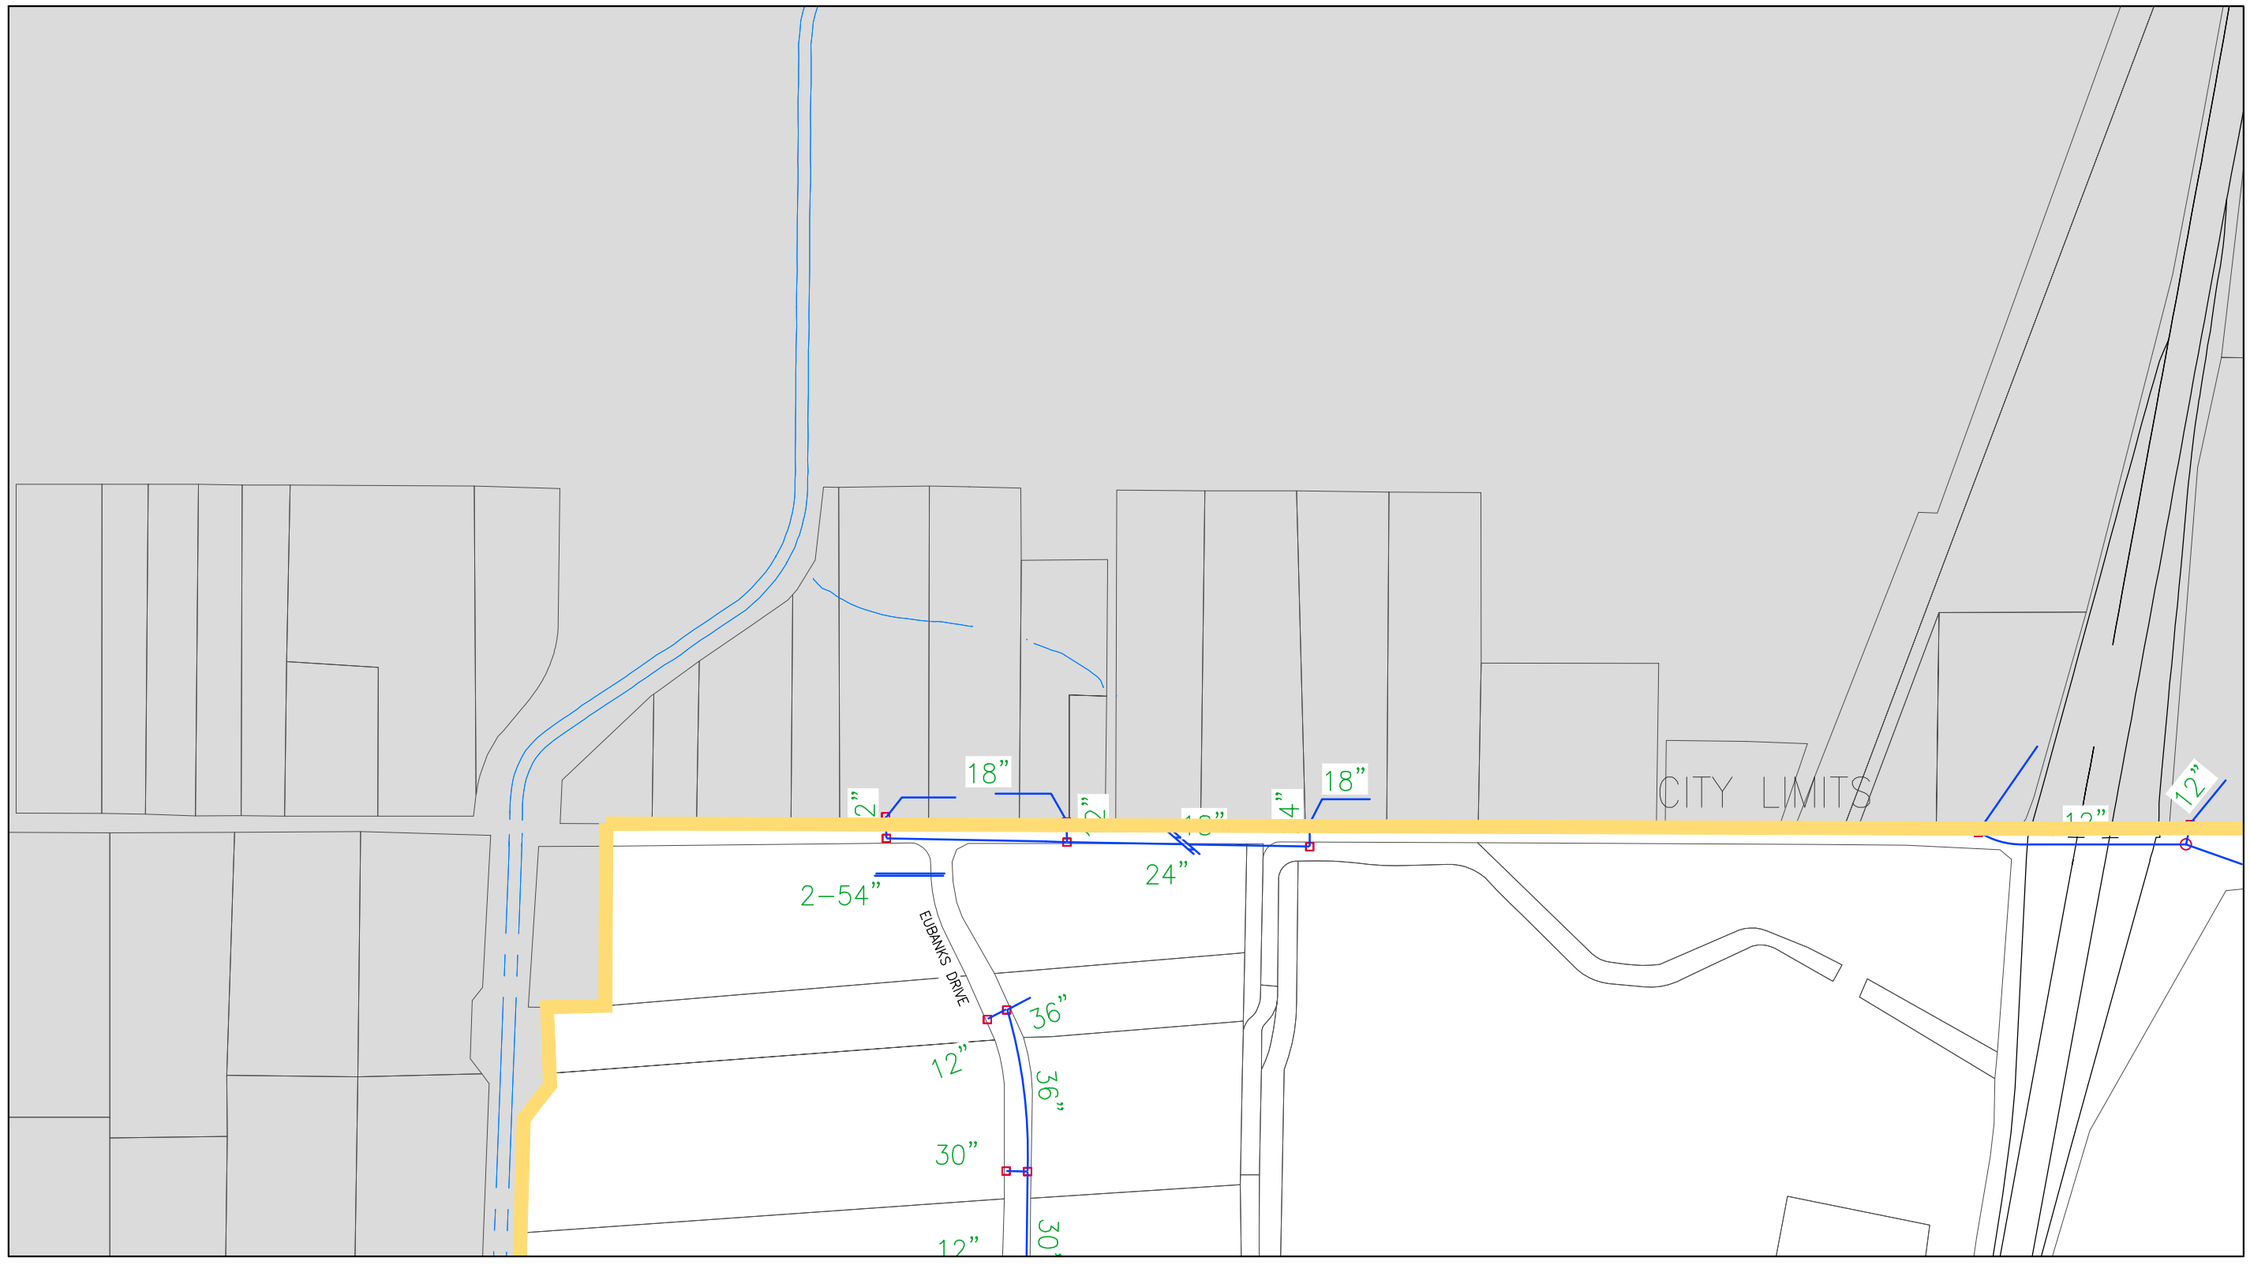

See Grid C2 - NE (Sheet 42)

See Grid C2 - SW (Sheet 43)

GRID MAP

	A	B	C	D
1				
2				
3				
4				
5				
6				
7				
8				

LEGEND

- Parcel Lines
- Creek/Canal
- Park
- School
- Storm Drain Line
- Detention Basin
- Drain Inlet
- Storm Drain Manhole

NORTH

DRAWN	By Engineering	Checked	
DESIGN	By Engineering	Checked	
Last Update:	11/30/2015		
Scale:	1"=400'		

CITY OF VACAVILLE
DEPARTMENT OF PUBLIC WORKS

0 1 2
ORIGINAL SCALE IS IN INCHES FOR REDUCED PLANS

VACAVILLE

PLOT BOOK

Storm Drain Network
Grid C2 - NW

DWG File:	DISREGARD PRINTS BEARING EARLIER PLOT DATES →	DATE PLOTTED	SHEET	OF
M:\BASEMAP\Data\Current\Plot_Book\PB_STORM_400-Scale		11/30/15	41	75

See Grid C2 - NW (Sheet 41)

See Grid D2 - NW (Sheet 65)

MIDWAY RD

WINDING WY

See Grid C2 - SE (Sheet 44)

GRID MAP

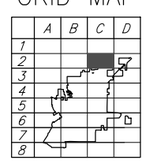

LEGEND

Parcel Lines
Creek/Canal
Park
School
Storm Drain Line
Detention Basin
Drain Inlet
Storm Drain Manhole

NORTH

DRAWN	By Engineering	Checked	
DESIGN	By Engineering	Checked	
Last Update:	11/30/2015		
Scale:	1"=400'		

CITY OF VACAVILLE
DEPARTMENT OF PUBLIC WORKS

0 1 2
ORIGINAL SCALE IS IN INCHES FOR REDUCED PLANS

VACAVILLE

PLOT BOOK
Storm Drain Network
Grid C2 - NE

DWG File: M:\BASEMAP\Data\Current\Plot_Book\PB_STORM_400-Scale

DISREGARD PRINTS BEARING EARLIER PLOT DATES →

DATE PLOTTED	SHEET	OF
11/30/15	42	75

See Grid C2 - NW (Sheet 41)

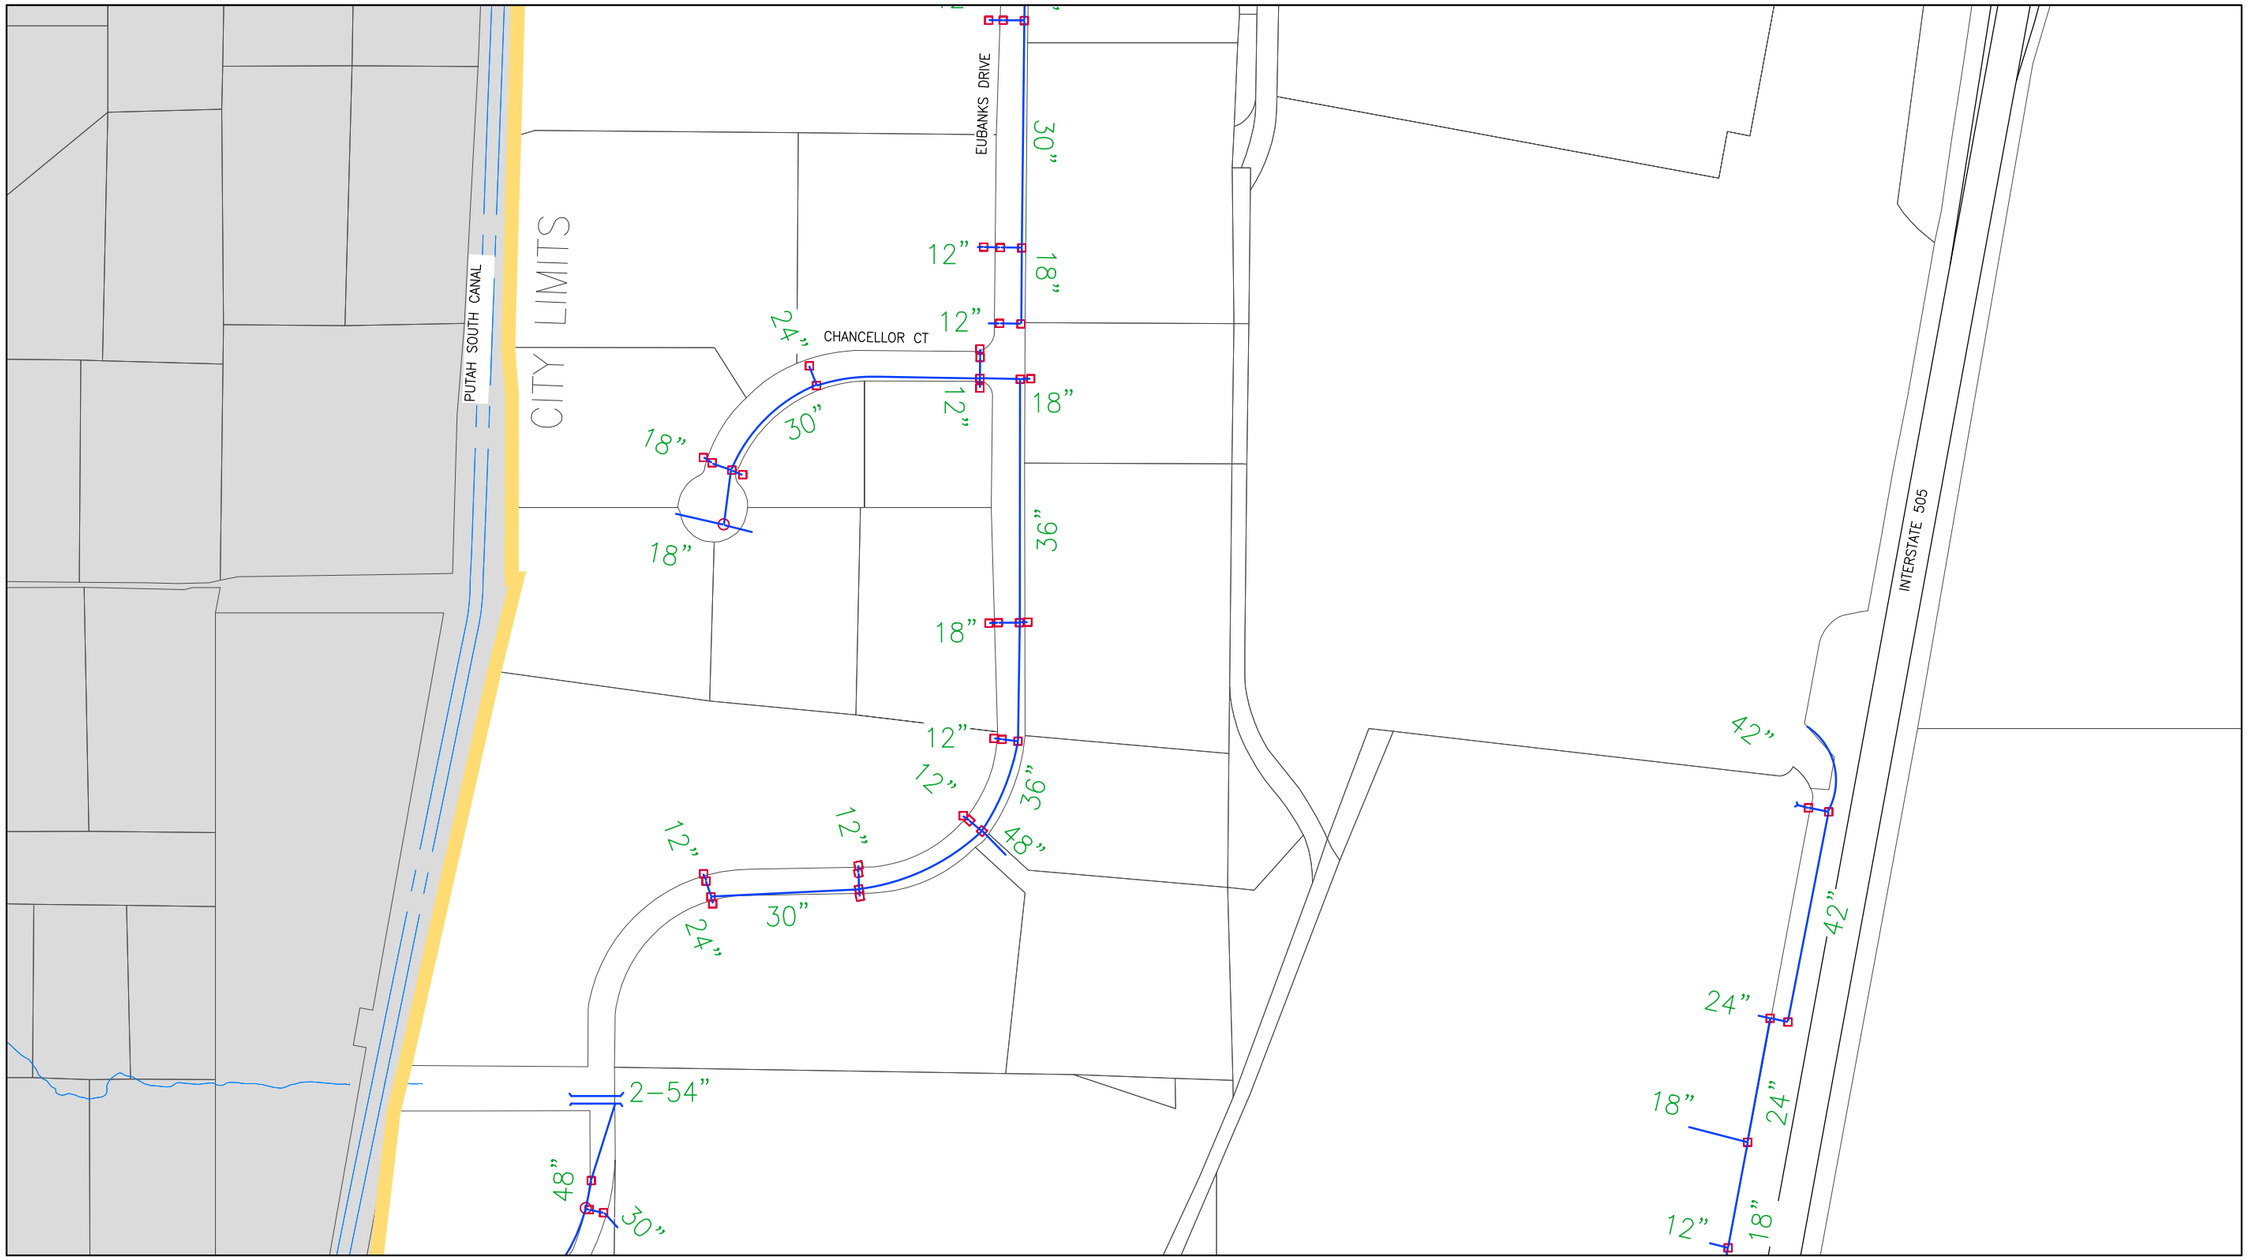

See Grid C2 - SE (Sheet 44)

See Grid C3 - NW (Sheet 45)

GRID MAP

	A	B	C	D
1				
2				
3				
4				
5				
6				
7				
8				

LEGEND

Parcel Lines
Creek/Canal
Park
School
Storm Drain Line
Detention Basin
Drain Inlet
Storm Drain Manhole

NORTH

DRAWN	By Engineering	Checked	
DESIGN	By Engineering	Checked	
Last Update:	11/30/2015		
Scale:	1"=400'		

CITY OF VACAVILLE
DEPARTMENT OF PUBLIC WORKS

0 1 2
ORIGINAL SCALE IS IN INCHES FOR REDUCED PLANS

VACAVILLE

PLOT BOOK

Storm Drain Network
Grid C2 - SW

DWG File:	DISREGARD PRINTS BEARING EARLIER PLOT DATES →	DATE PLOTTED	SHEET	OF
M:\BASEMAP\Data\Current\Plot_Book\PB_STORM_400-Scale		11/30/15	43	75

See Grid C2 - NE (Sheet 42)

See Grid C2 - SW (Sheet 43)

See Grid D2 - SW (Sheet 67)

LEISURE TOWN RD

CITY LIMITS

CITY LIMITS

See Grid C3 - NE (Sheet 46)

GRID MAP

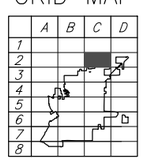

LEGEND

Parcel Lines
Creek/Canal
Park
School
Storm Drain Line
Detention Basin
Drain Inlet
Storm Drain Manhole

NORTH

DRAWN	By Engineering	Checked	
DESIGN	By Engineering	Checked	
Last Update:	11/30/2015		
Scale:	1"=400'		

CITY OF VACAVILLE
DEPARTMENT OF PUBLIC WORKS

0 1 2
ORIGINAL SCALE IS IN INCHES FOR REDUCED PLANS

VACAVILLE

PLOT BOOK

Storm Drain Network
Grid C2- SE

DWG File:	DISREGARD PRINTS BEARING EARLIER PLOT DATES →	DATE PLOTTED	SHEET	OF
M:\BASEMAP\Data\Current\Plot_Book\PB_STORM_400-Scale		11/30/15	44	75

See Grid C2 - SW (Sheet 43)

See Grid B3 - NE (Sheet 21)

See Grid C3 - NE (Sheet 46)

CITY LIMITS

EUBANKS DR

ALDRIDGE RD

PUTAH SOUTH CANAL

COTTING LN

COTTING CT

VACA VALLEY PARKWAY

CROCKER DR

INTERSTATE 505

EPIC ST

ASTER ST

GUILD RD

CARLISLE CT

CRESCENT DR

NOBLE RD

LEGACY RD

KINGDOM RD

See Grid C3 - SW (Sheet 47)

GRID MAP

	A	B	C	D
1				
2				
3				
4				
5				
6				
7				
8				

LEGEND

Parcel Lines
Creek/Canal
Park
School
Storm Drain Line
Detention Basin
Drain Inlet
Storm Drain Manhole

NORTH

DRAWN	By Engineering	Checked	
DESIGN	By Engineering	Checked	
Last Update:	11/30/2015		
Scale:	1"=400'		

CITY OF VACAVILLE
DEPARTMENT OF PUBLIC WORKS

0 1 2
ORIGINAL SCALE IS IN INCHES FOR REDUCED PLANS

VACAVILLE

PLOT BOOK
Storm Drain Network
Grid C3 - NW

DWG File: M:\BASEMAP\Data\Current\Plot_Book\PB_STORM_400-Scale

DISREGARD PRINTS BEARING EARLIER PLOT DATES →

DATE PLOTTED	SHEET	OF
11/30/15	45	75

See Grid C2 - SE (Sheet 44)

See Grid C3 - NW (Sheet 45)

See Grid D3 - NW (Sheet 69)

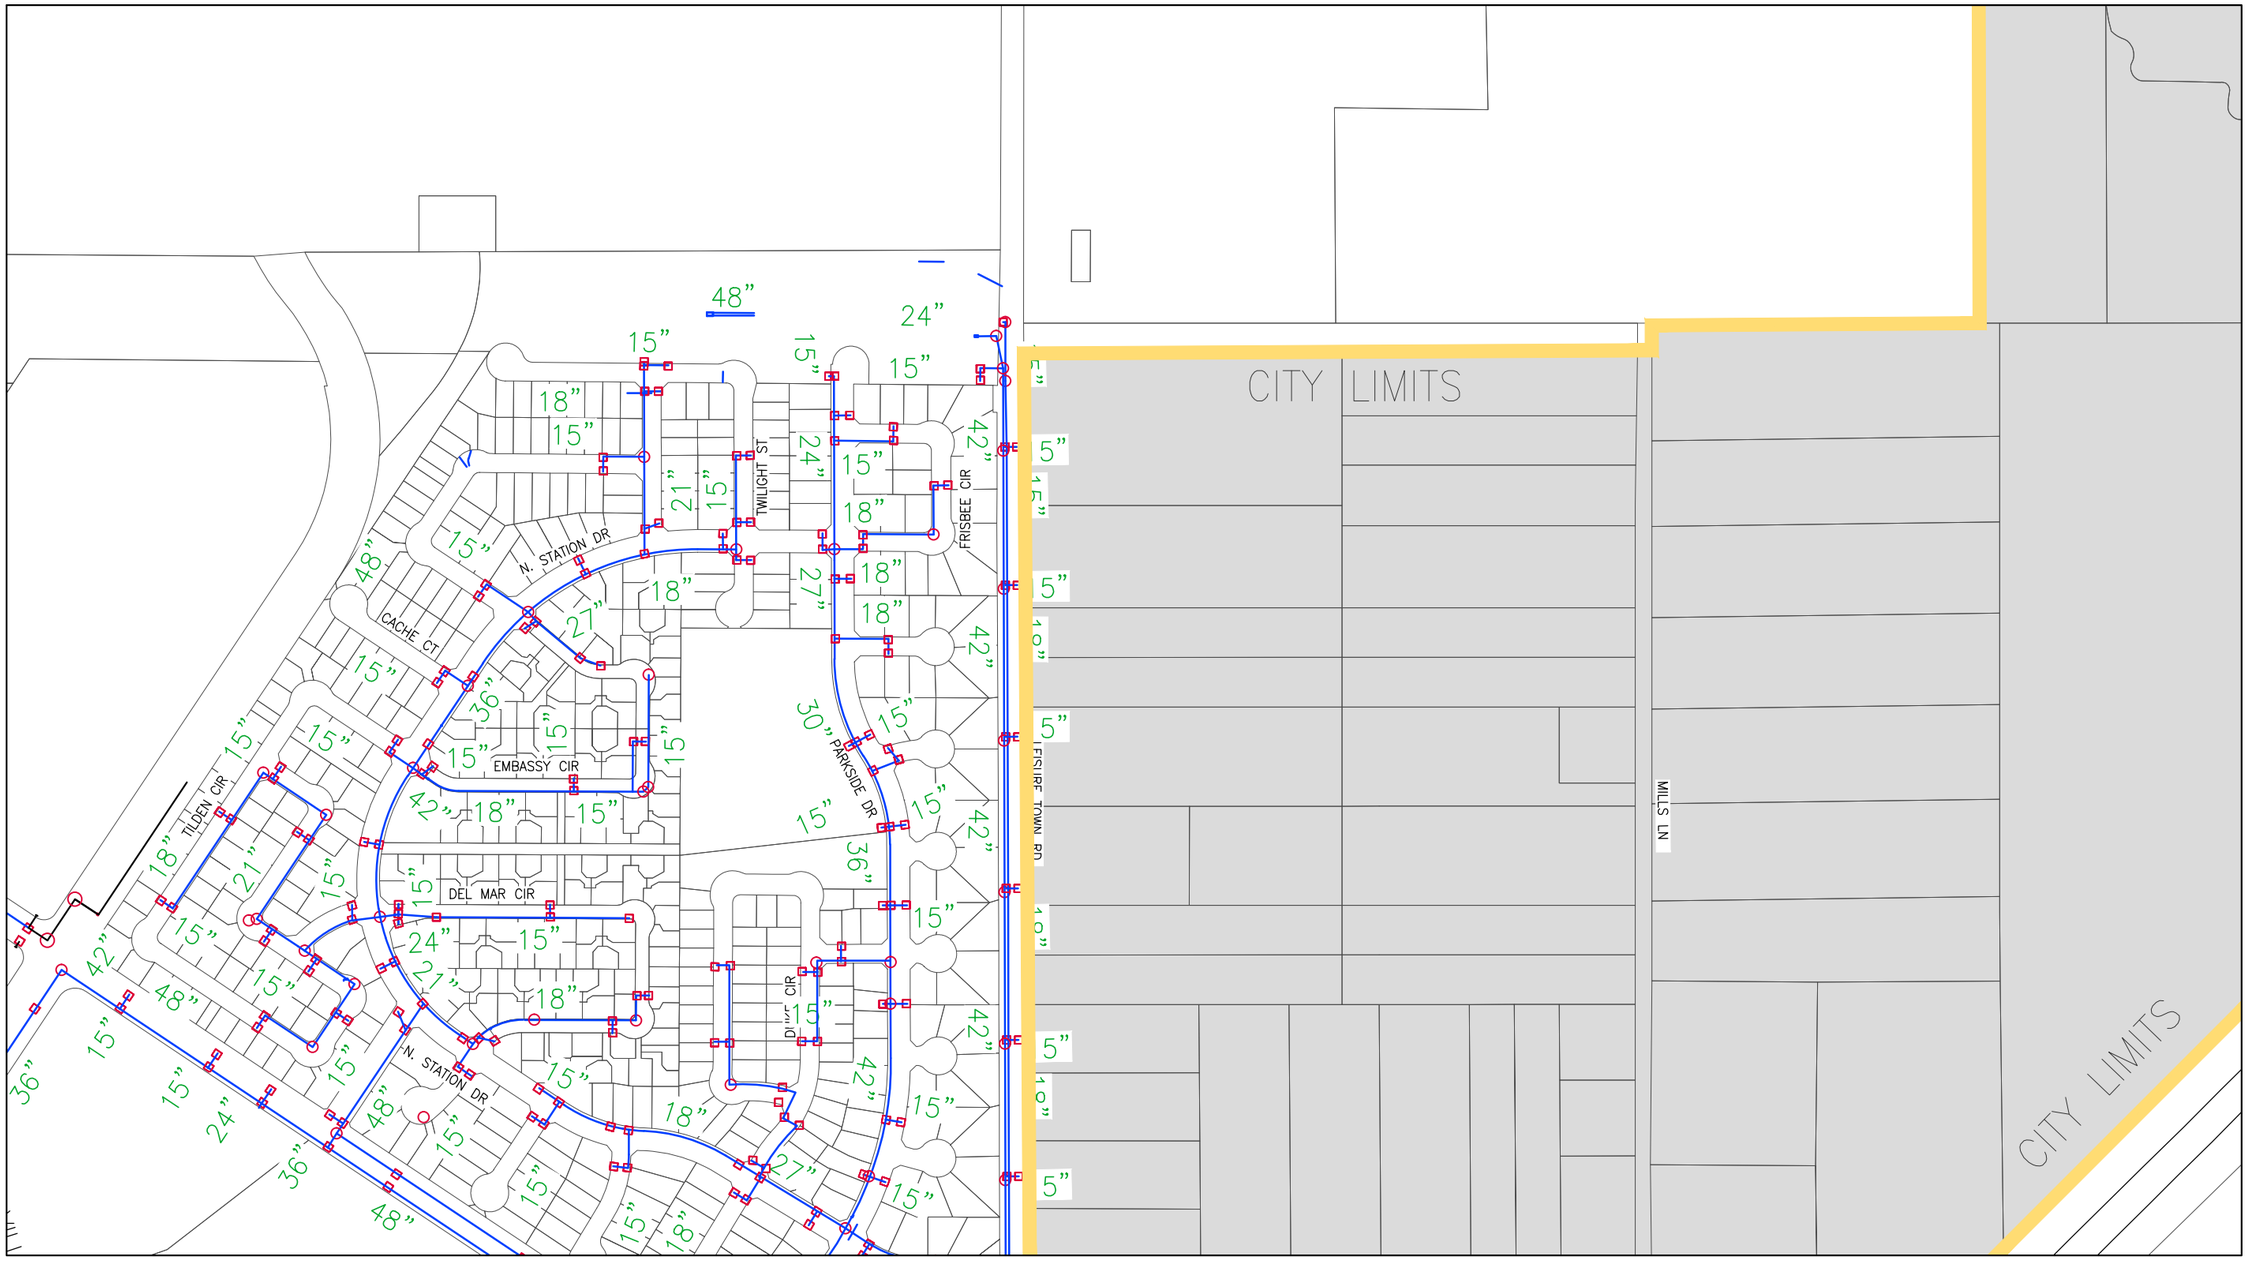

See Grid C3 - SE (Sheet 48)

GRID MAP

	A	B	C	D
1				
2				
3				
4				
5				
6				
7				
8				

LEGEND

- Parcel Lines
- Creek/Canal
- Park
- School
- Storm Drain Line
- Detention Basin
- Drain Inlet
- Storm Drain Manhole

NORTH

DRAWN	By Engineering	Checked	
DESIGN	By Engineering	Checked	
Last Update:	11/30/2015		
Scale:	1"=400'		

CITY OF VACAVILLE
DEPARTMENT OF PUBLIC WORKS

0 1 2
ORIGINAL SCALE IS IN INCHES FOR REDUCED PLANS

VACAVILLE

PLOT BOOK

Storm Drain Network
Grid C3 - NE

DWG File: M:\BASEMAP\Data\Current\Plot_Book\PB_STORM_400-Scale

DISREGARD PRINTS BEARING EARLIER PLOT DATES →

DATE PLOTTED	SHEET	OF
11/30/15	46	75

See Grid C3 - NW (Sheet 45)

See Grid B3 - SE (Sheet 23)

See Grid C3 - SE (Sheet 48)

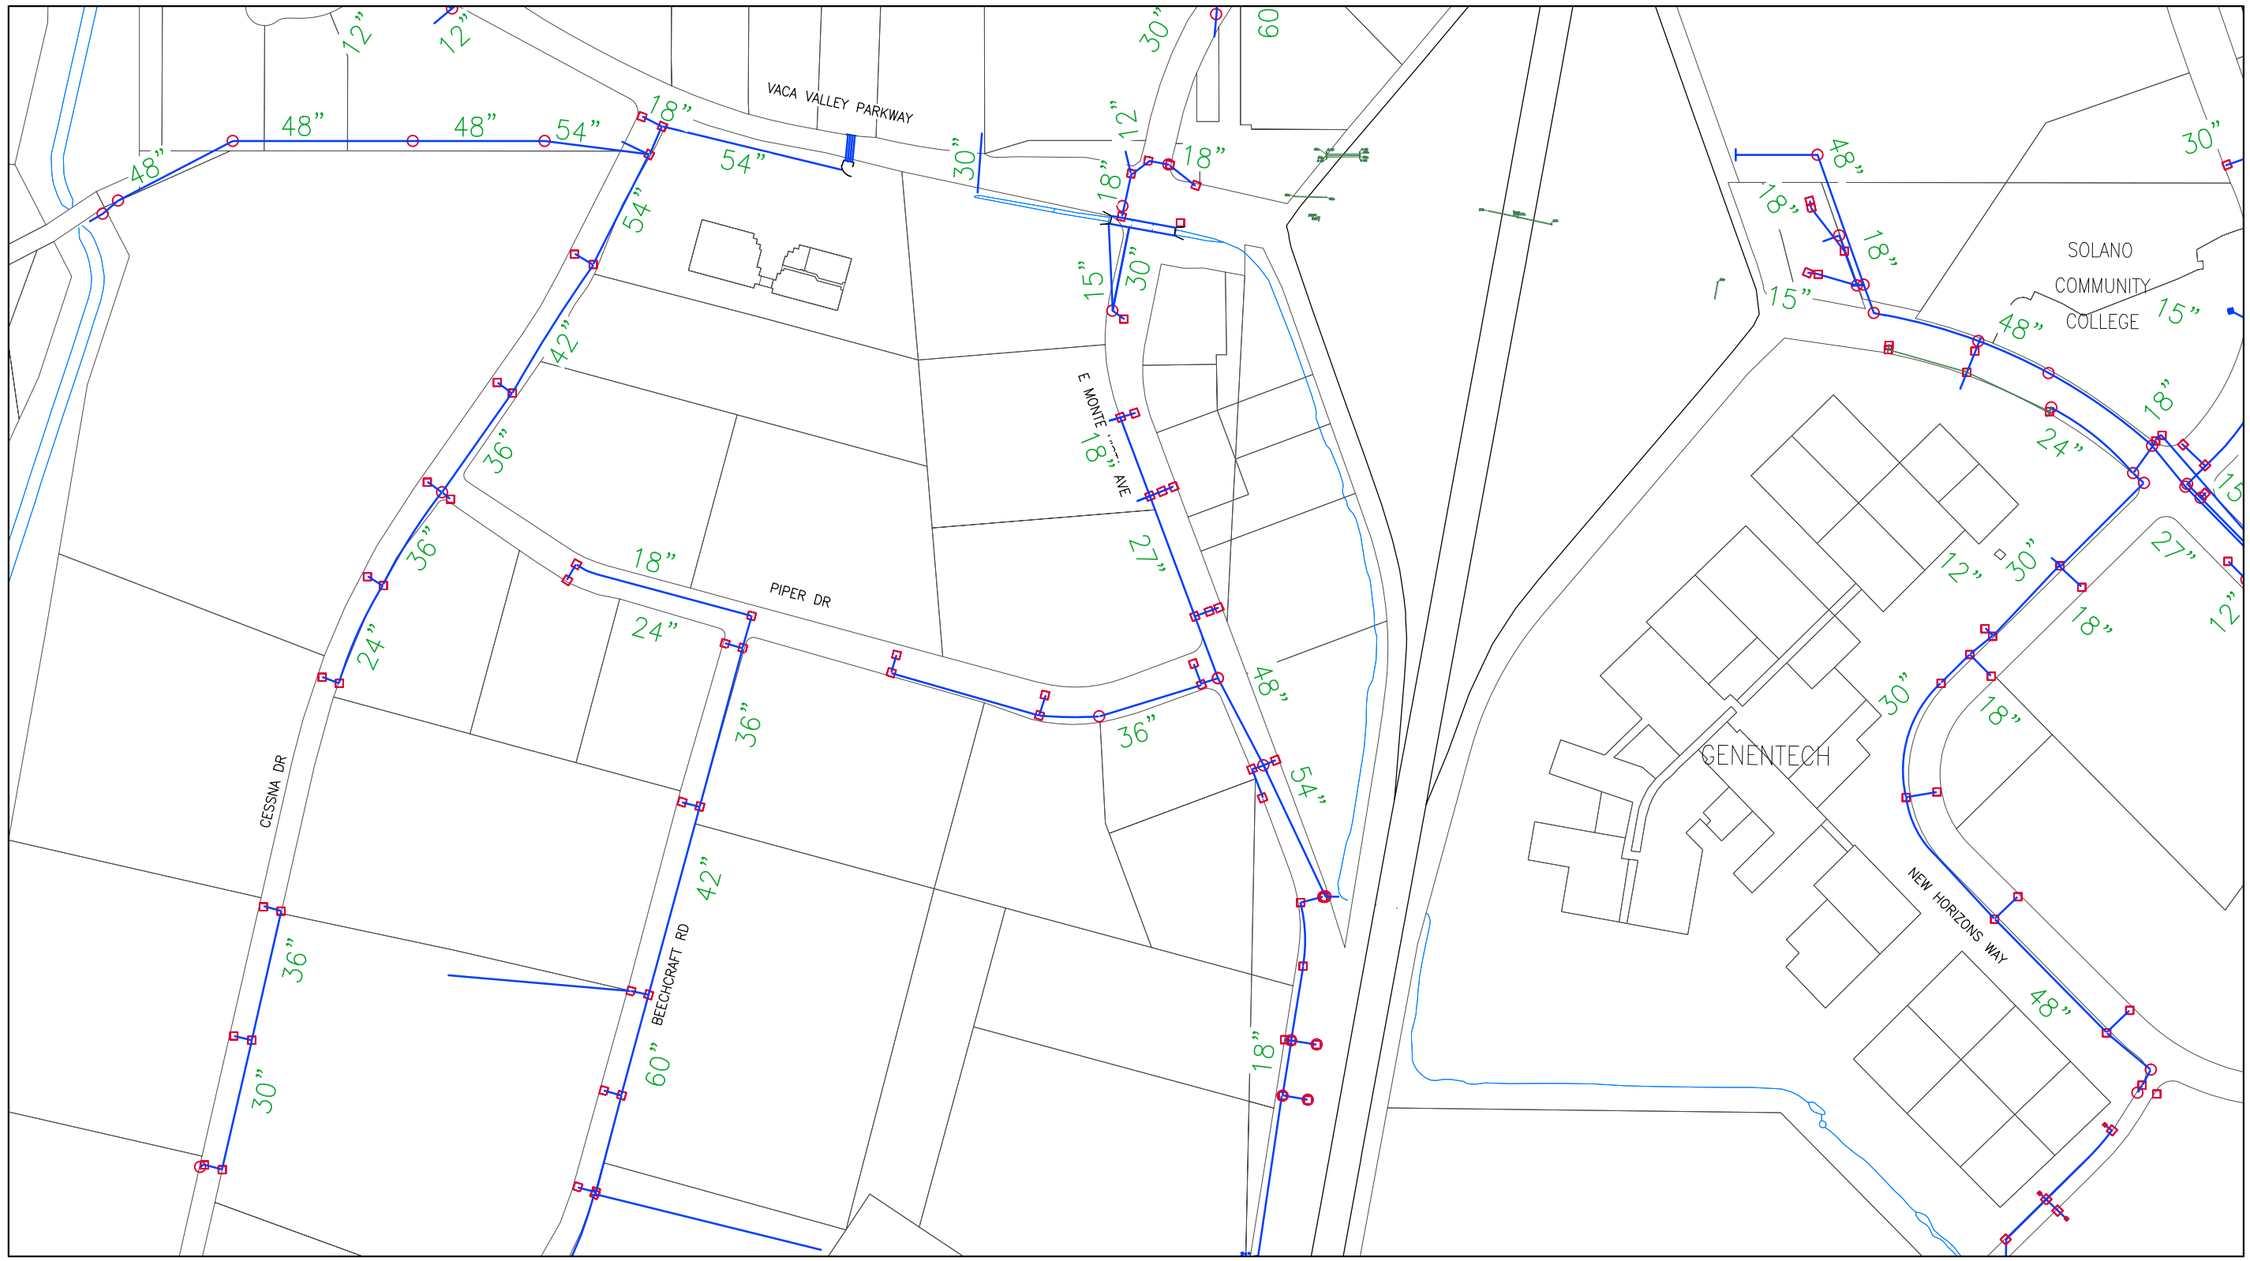

See Grid C4 - NW (Sheet 49)

GRID MAP

	A	B	C	D
1				
2				
3				
4				
5				
6				
7				
8				

LEGEND

- Parcel Lines
- Creek/Canal
- Park
- School
- Storm Drain Line
- Detention Basin
- Drain Inlet
- Storm Drain Manhole

NORTH

DRAWN	By Engineering	Checked	
DESIGN	By Engineering	Checked	
Last Update:	11/30/2015		
Scale:	1"=400'		

CITY OF VACAVILLE
DEPARTMENT OF PUBLIC WORKS

0 1 2
ORIGINAL SCALE IS IN INCHES FOR REDUCED PLANS

VACAVILLE

PLOT BOOK

Storm Drain Network
Grid C3 - SW

DWG File:	DISREGARD PRINTS BEARING EARLIER PLOT DATES →	DATE PLOTTED	SHEET	OF
M:\BASEMAP\Data\Current\Plot_Book\PB_STORM_400-Scale		11/30/15	47	75

See Grid C3 - NE (Sheet 46)

See Grid C3 - SW (Sheet 47)

See Grid D3 - SW (Sheet 71)

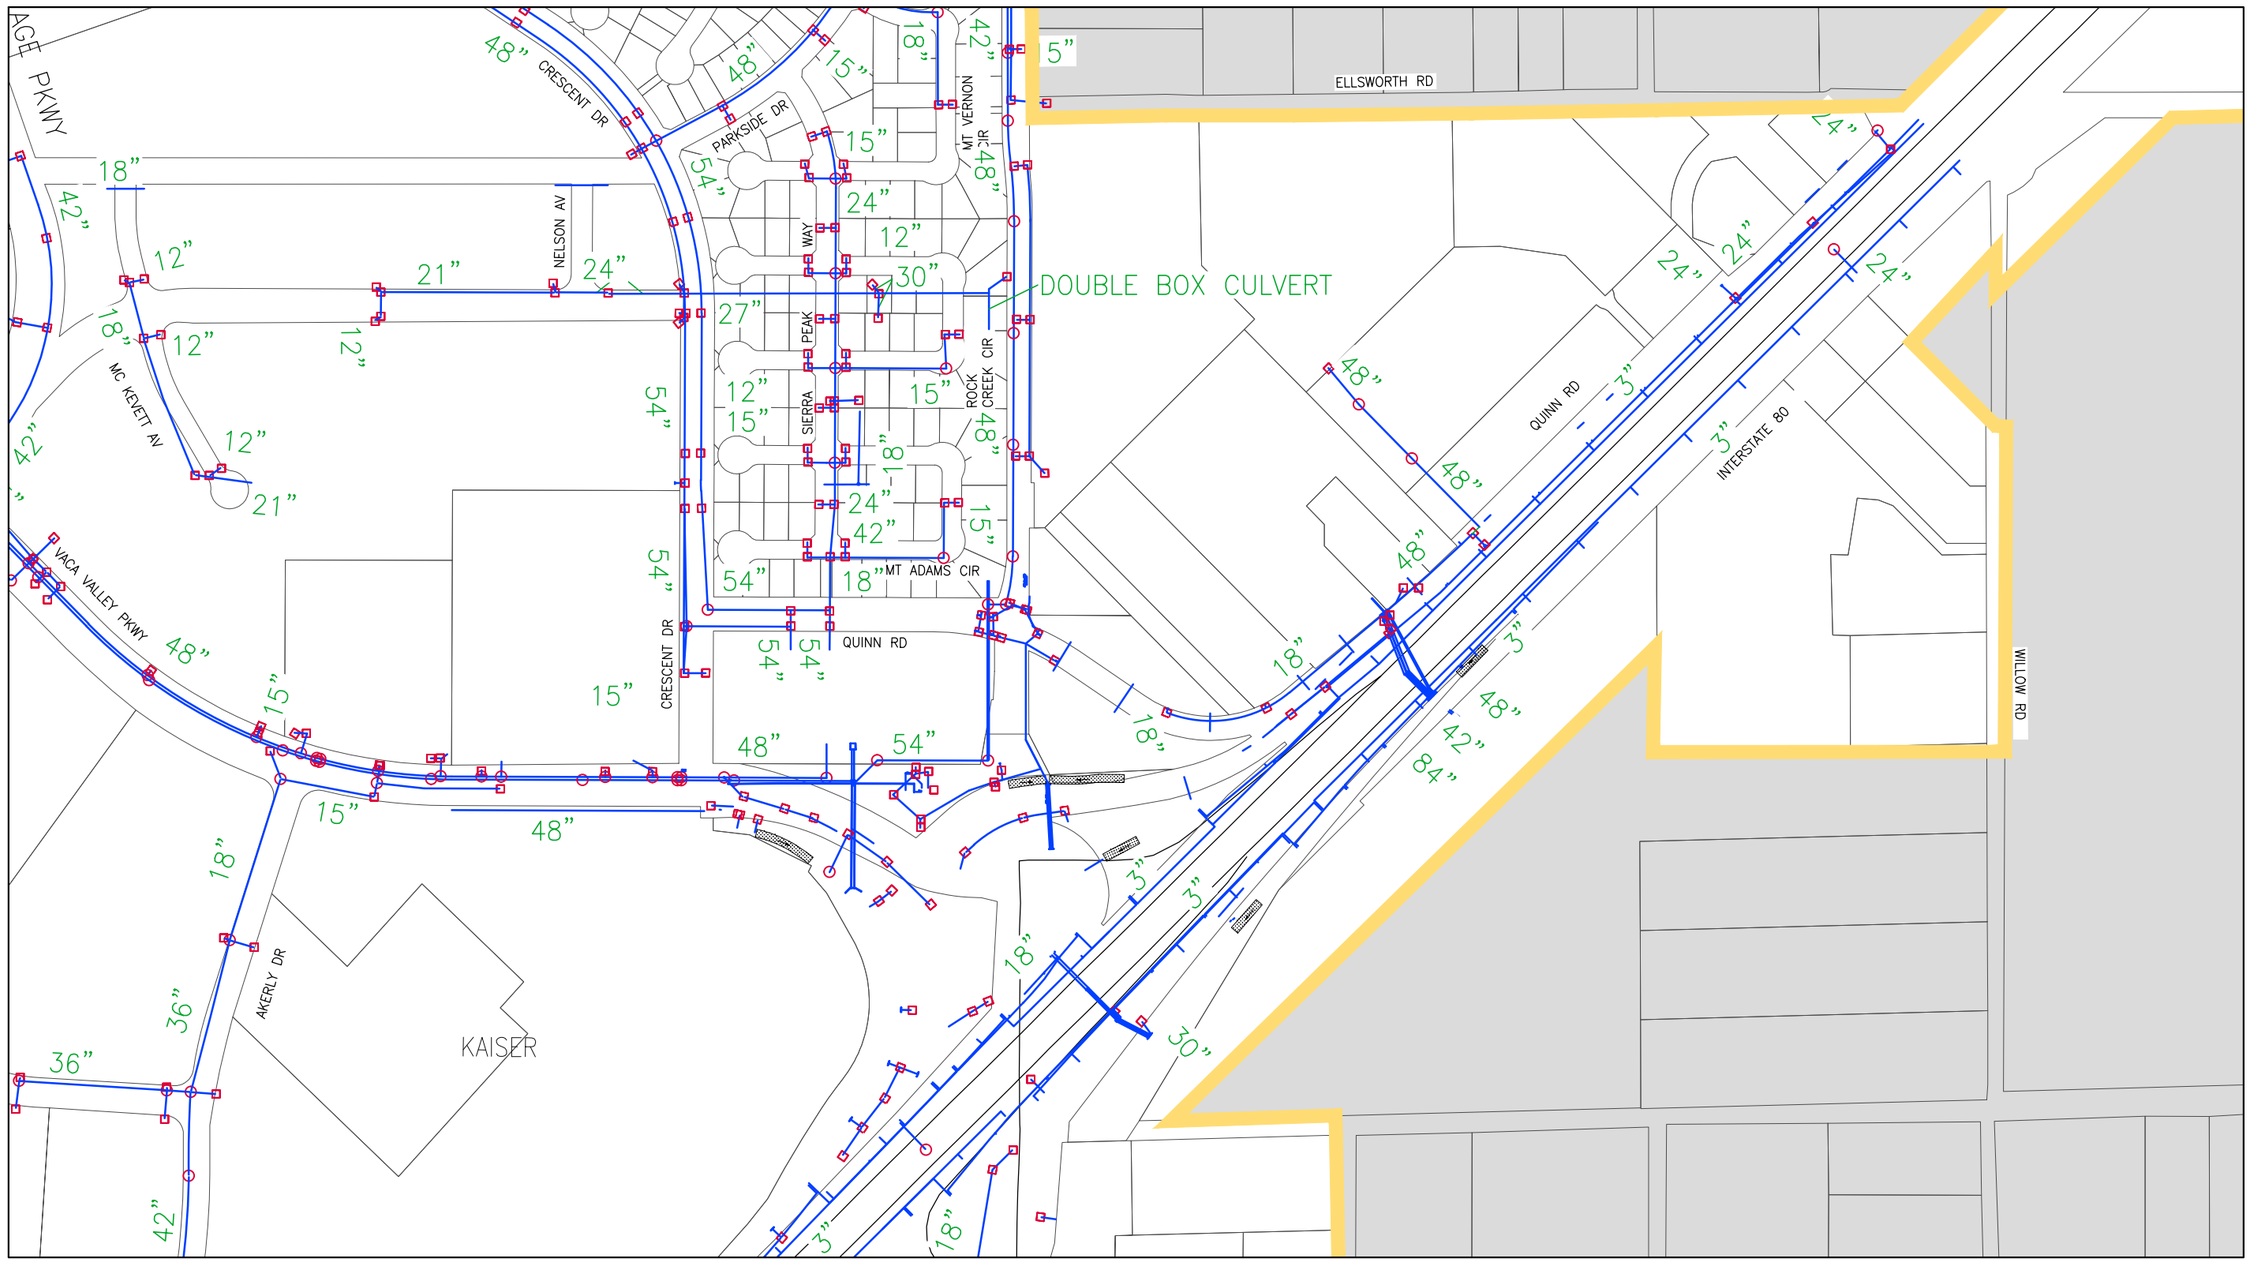

See Grid C4 - NE (Sheet 50)

GRID MAP

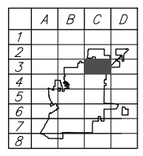

LEGEND

- Parcel Lines
- Creek/Canal
- Park
- School
- Storm Drain Line
- Detention Basin
- Drain Inlet
- Storm Drain Manhole

NORTH

DRAWN	By Engineering	Checked
DESIGN	By Engineering	Checked
Last Update:	11/30/2015	
Scale:	1"=400'	

CITY OF VACAVILLE
DEPARTMENT OF PUBLIC WORKS

0 1 2
ORIGINAL SCALE IS IN INCHES FOR REDUCED PLANS

VACAVILLE

PLOT BOOK

Storm Drain Network
Grid C3 - SE

DWG File:	DISREGARD PRINTS BEARING EARLIER PLOT DATES →	DATE PLOTTED	SHEET	OF
M:\BASEMAP\Data\Current\Plot_Book\PB_STORM_400-Scale		11/30/15	48	75

See Grid C3 - SW (Sheet 47)

See Grid B4 - NE (Sheet 25)

See Grid C4 - NE (Sheet 50)

CESSNA DR

BEECHCRAFT RD

27"

33"

48"

48"

NUT TREE

AIRPORT

TWIN

36"

36"

36"

E MONTE VISTA AVE

INTERSTATE 505

42"

12"

30"

27"

15"

12"

GRASSLAND DR

HORSE CREEK DR

78"

See Grid C4 - SW (Sheet 51)

GRID MAP

	A	B	C	D
1				
2				
3				
4				
5				
6				
7				
8				

LEGEND

- Parcel Lines
- Creek/Canal
- Park
- School
- Storm Drain Line
- Detention Basin
- Drain Inlet
- Storm Drain Manhole

NORTH

DRAWN	By Engineering	Checked
DESIGN	By Engineering	Checked
Last Update:	11/30/2015	
Scale:	1"=400'	

CITY OF VACAVILLE

DEPARTMENT OF PUBLIC WORKS

0 1 2

ORIGINAL SCALE IS IN INCHES FOR REDUCED PLANS

VACAVILLE

PLOT BOOK

Storm Drain Network

Grid C4 - NW

DWG File: M:\BASEMAP\Data\Current\Plot_Book\PB_STORM_400-Scale

DISREGARD PRINTS BEARING EARLIER PLOT DATES →

DATE PLOTTED	SHEET	OF
12/03/15	49	75

See Grid C3 - SE (Sheet 48)

See Grid C4 - NW (Sheet 49)

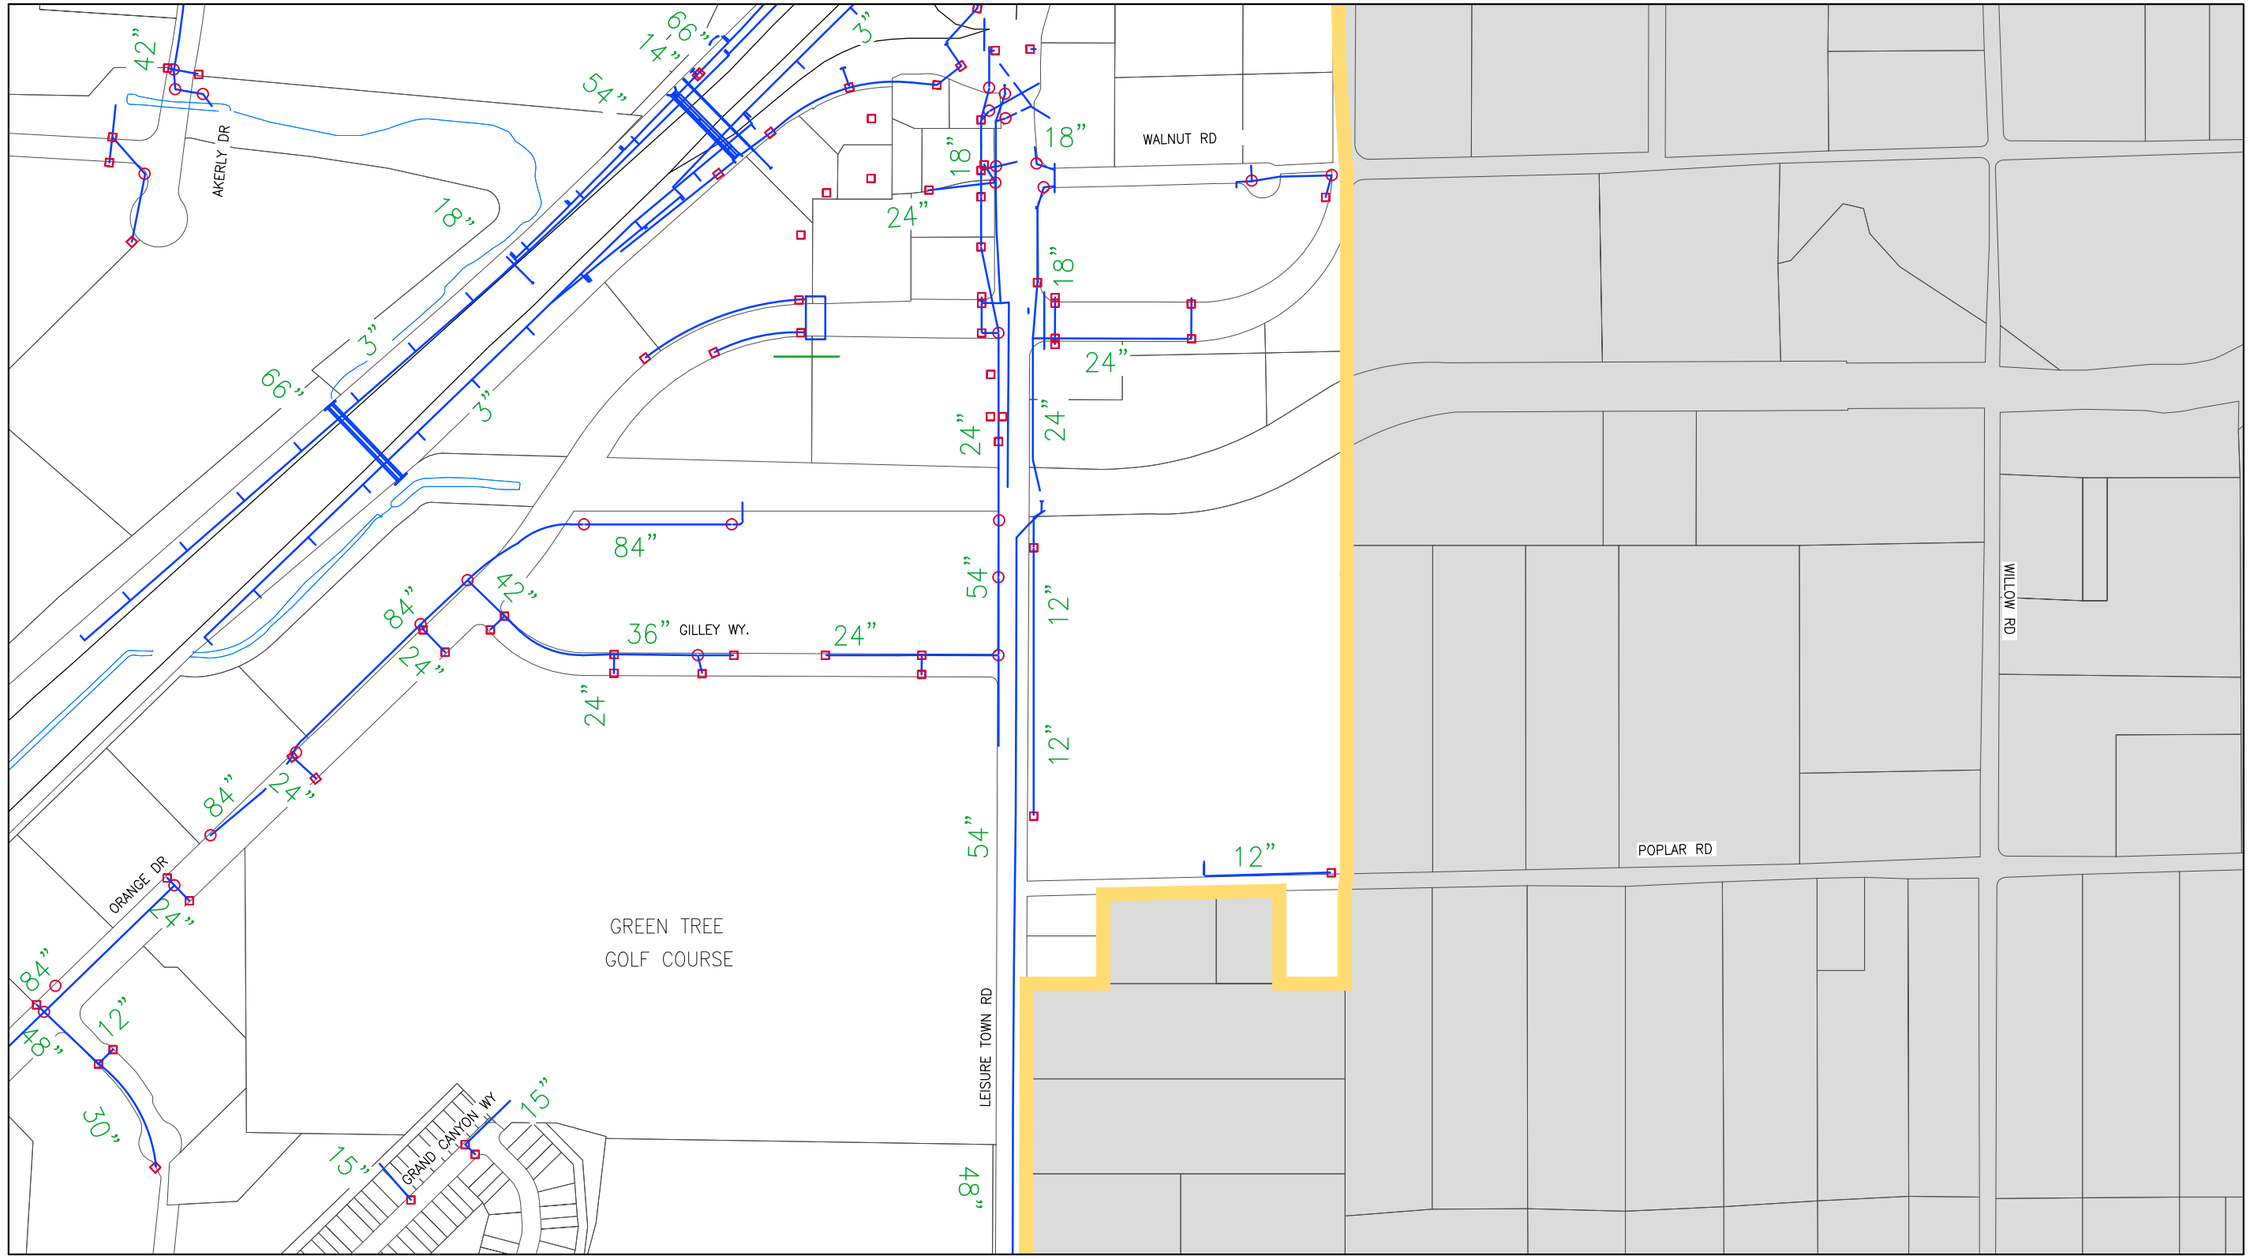

See Grid C4 - SE (Sheet 52)

GRID MAP

	A	B	C	D
1				
2				
3				
4				
5				
6				
7				
8				

LEGEND

- Parcel Lines
- Creek/Canal
- Park
- School
- Storm Drain Line
- Detention Basin
- Drain Inlet
- Storm Drain Manhole

NORTH

DRAWN	By Engineering	Checked	
DESIGN	By Engineering	Checked	
Last Update:	11/30/2015		
Scale:	1"=400'		

CITY OF VACAVILLE
DEPARTMENT OF PUBLIC WORKS

0 1 2
ORIGINAL SCALE IS IN INCHES FOR REDUCED PLANS

VACAVILLE

PLOT BOOK

Storm Drain Network
Grid C4 - NE

DWG File:	DISREGARD PRINTS BEARING EARLIER PLOT DATES →	DATE PLOTTED	SHEET	OF
M:\BASEMAP\Data\Current\Plot_Book\PB_STORM_400-Scale		11/30/15	50	75

See Grid C4 - NW (Sheet 49)

See Grid B4 - SE (Sheet 27)

See Grid C4 - SE (Sheet 52)

NUT TREE AIRPORT

NUT TREE RD.

E. MONTE VISTA AVE.

ORANGE DR

ORANGE TREE CIR

ORANGE TREE CIR

LAWRENCE DR

LEMON TREE MOBILE HOME PARK

MANDARIN CIR

BOUNTY LN

CURRANT LN

BARTLETT LN

MANDARIN CIR

TRELLIS LN

HEIRLOOM CT

AMETHYST DR

GLACIER CIR

ROYALE CIRCLE

E ROYALE CIRCLE

LASSEN

See Grid C5 - NW (Sheet 53)

GRID MAP

	A	B	C	D
1				
2				
3				
4				
5				
6				
7				
8				

LEGEND

Parcel Lines
Creek/Canal
Park
School
Storm Drain Line
Detention Basin
Drain Inlet
Storm Drain Manhole

NORTH

DRAWN	By Engineering	Checked	
DESIGN	By Engineering	Checked	
Last Update:	11/30/2015		
Scale:	1"=400'		

CITY OF VACAVILLE
DEPARTMENT OF PUBLIC WORKS

0 1 2
ORIGINAL SCALE IS IN INCHES FOR REDUCED PLANS

VACAVILLE

PLOT BOOK

Storm Drain Network
Grid C4 - SW

DWG File:	DISREGARD PRINTS BEARING EARLIER PLOT DATES →	DATE PLOTTED	SHEET	OF
M:\BASEMAP\Data\Current\Plot_Book\PB_STORM_400-Scale		11/30/15	51	75

See Grid C4 - NE (Sheet 50)

See Grid C4 - SW (Sheet 51)

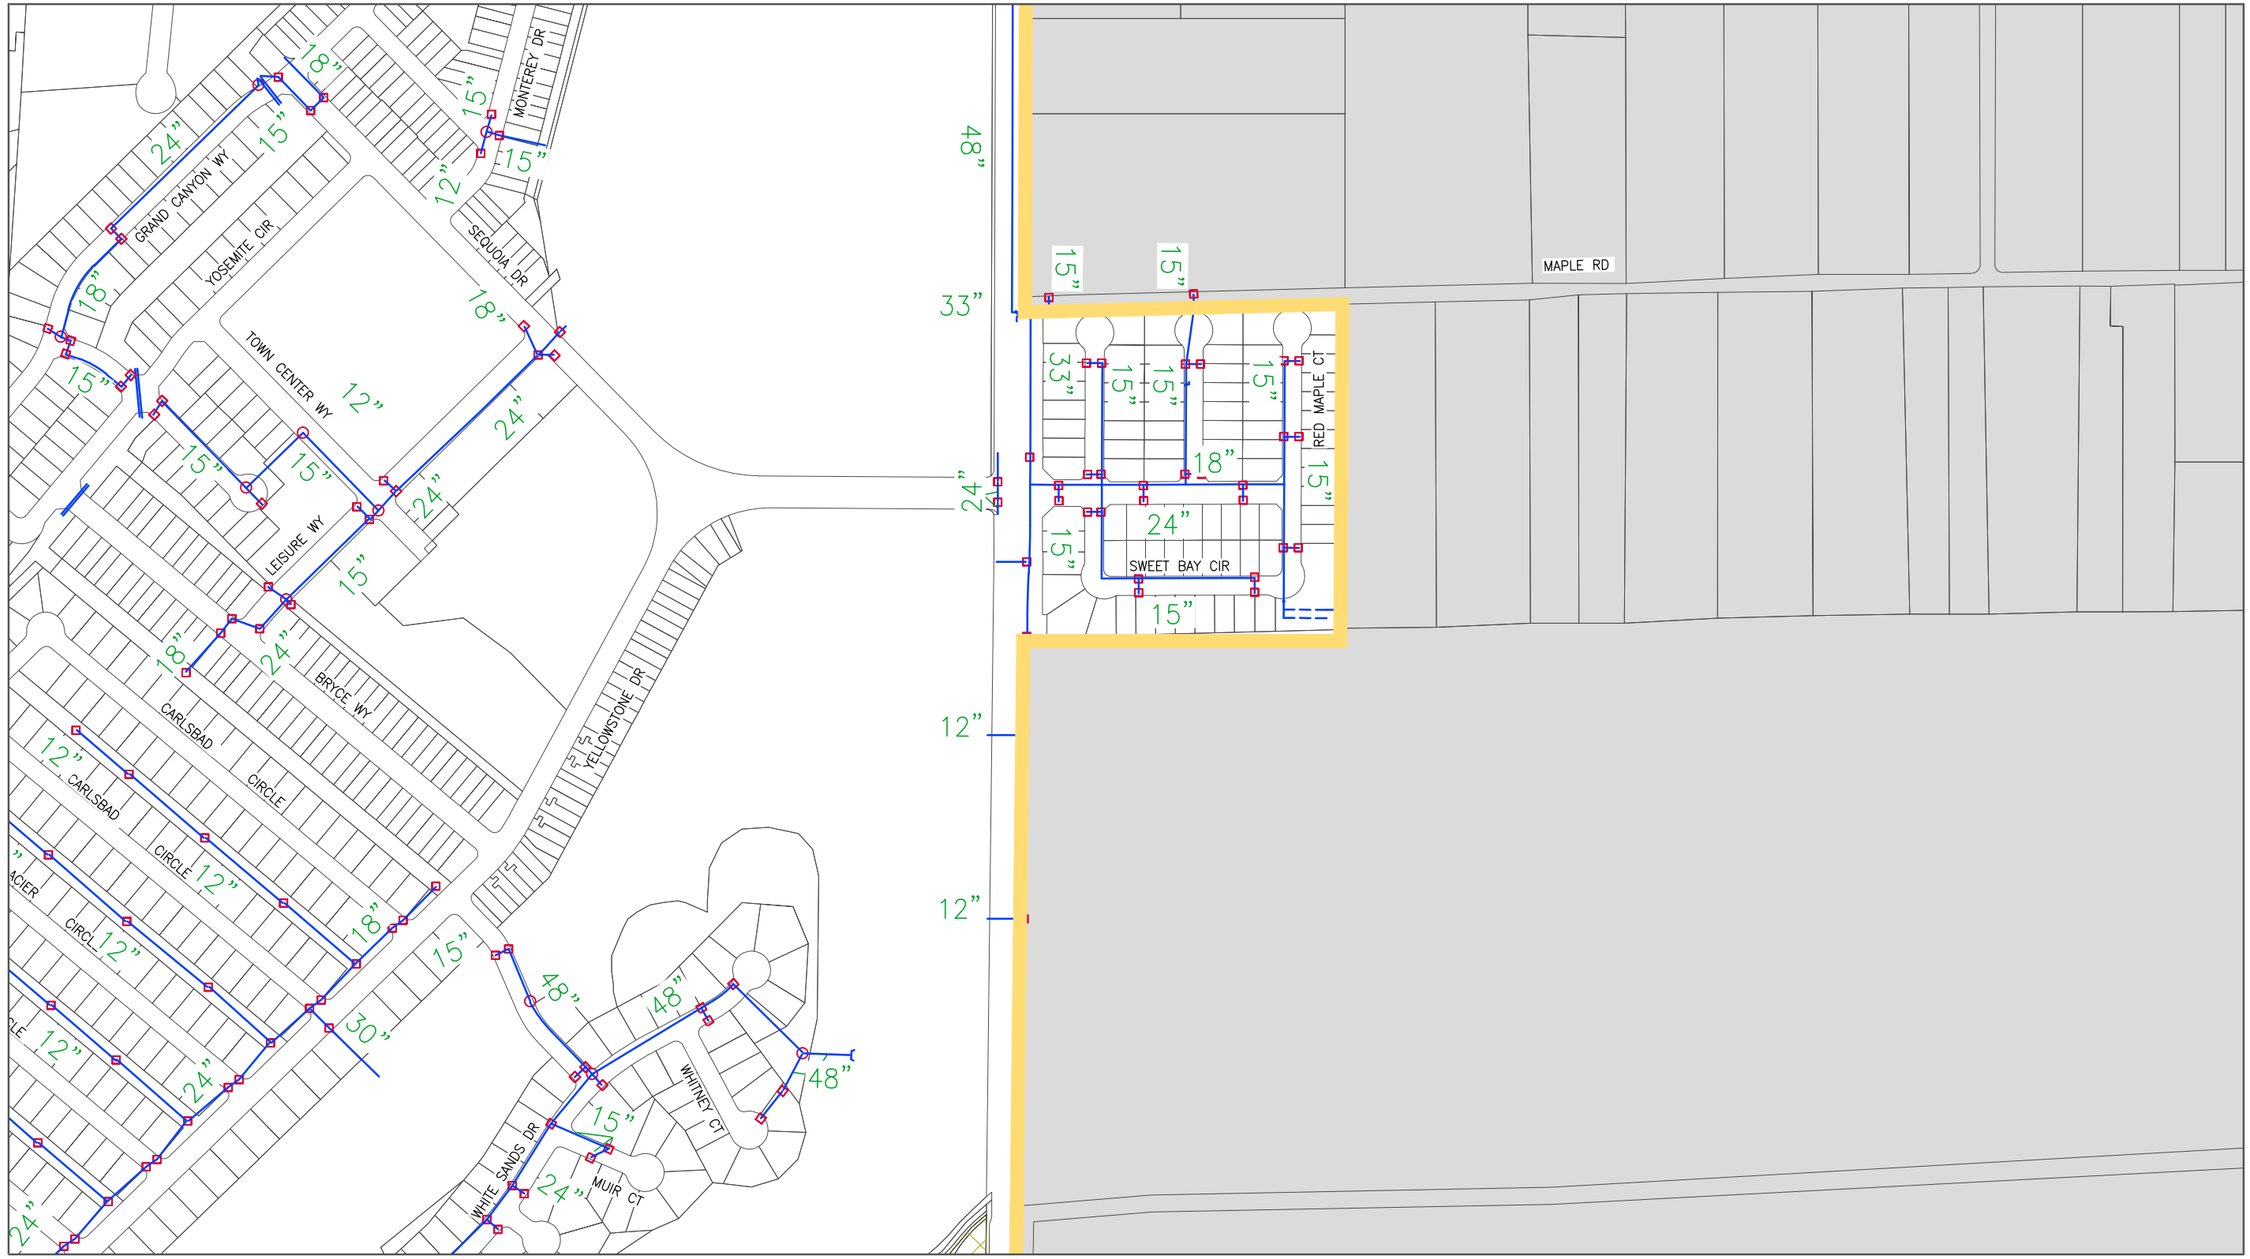

See Grid C5 - NE (Sheet 54)

GRID MAP

	A	B	C	D
1				
2				
3				
4				
5				
6				
7				
8				

LEGEND

- Parcel Lines
- Creek/Canal
- Park
- School
- Storm Drain Line
- Detention Basin
- Drain Inlet
- Storm Drain Manhole

NORTH

DRAWN	By Engineering	Checked	
DESIGN	By Engineering	Checked	
Last Update:	11/30/2015		
Scale:	1"=400'		

CITY OF VACAVILLE
DEPARTMENT OF PUBLIC WORKS

0 1 2
ORIGINAL SCALE IS IN INCHES FOR REDUCED PLANS

VACAVILLE

PLOT BOOK

Storm Drain Network
Grid C4 - SE

DWG File: M:\BASEMAP\Data\Current\Plot_Book\PB_STORM_400-Scale

DISREGARD PRINTS BEARING EARLIER PLOT DATES →

DATE PLOTTED	SHEET	OF
11/30/15	52	75

See Grid C4 - SW (Sheet 51)

See Grid B5 - NE (Sheet 29)

See Grid C5 - NE (Sheet 54)

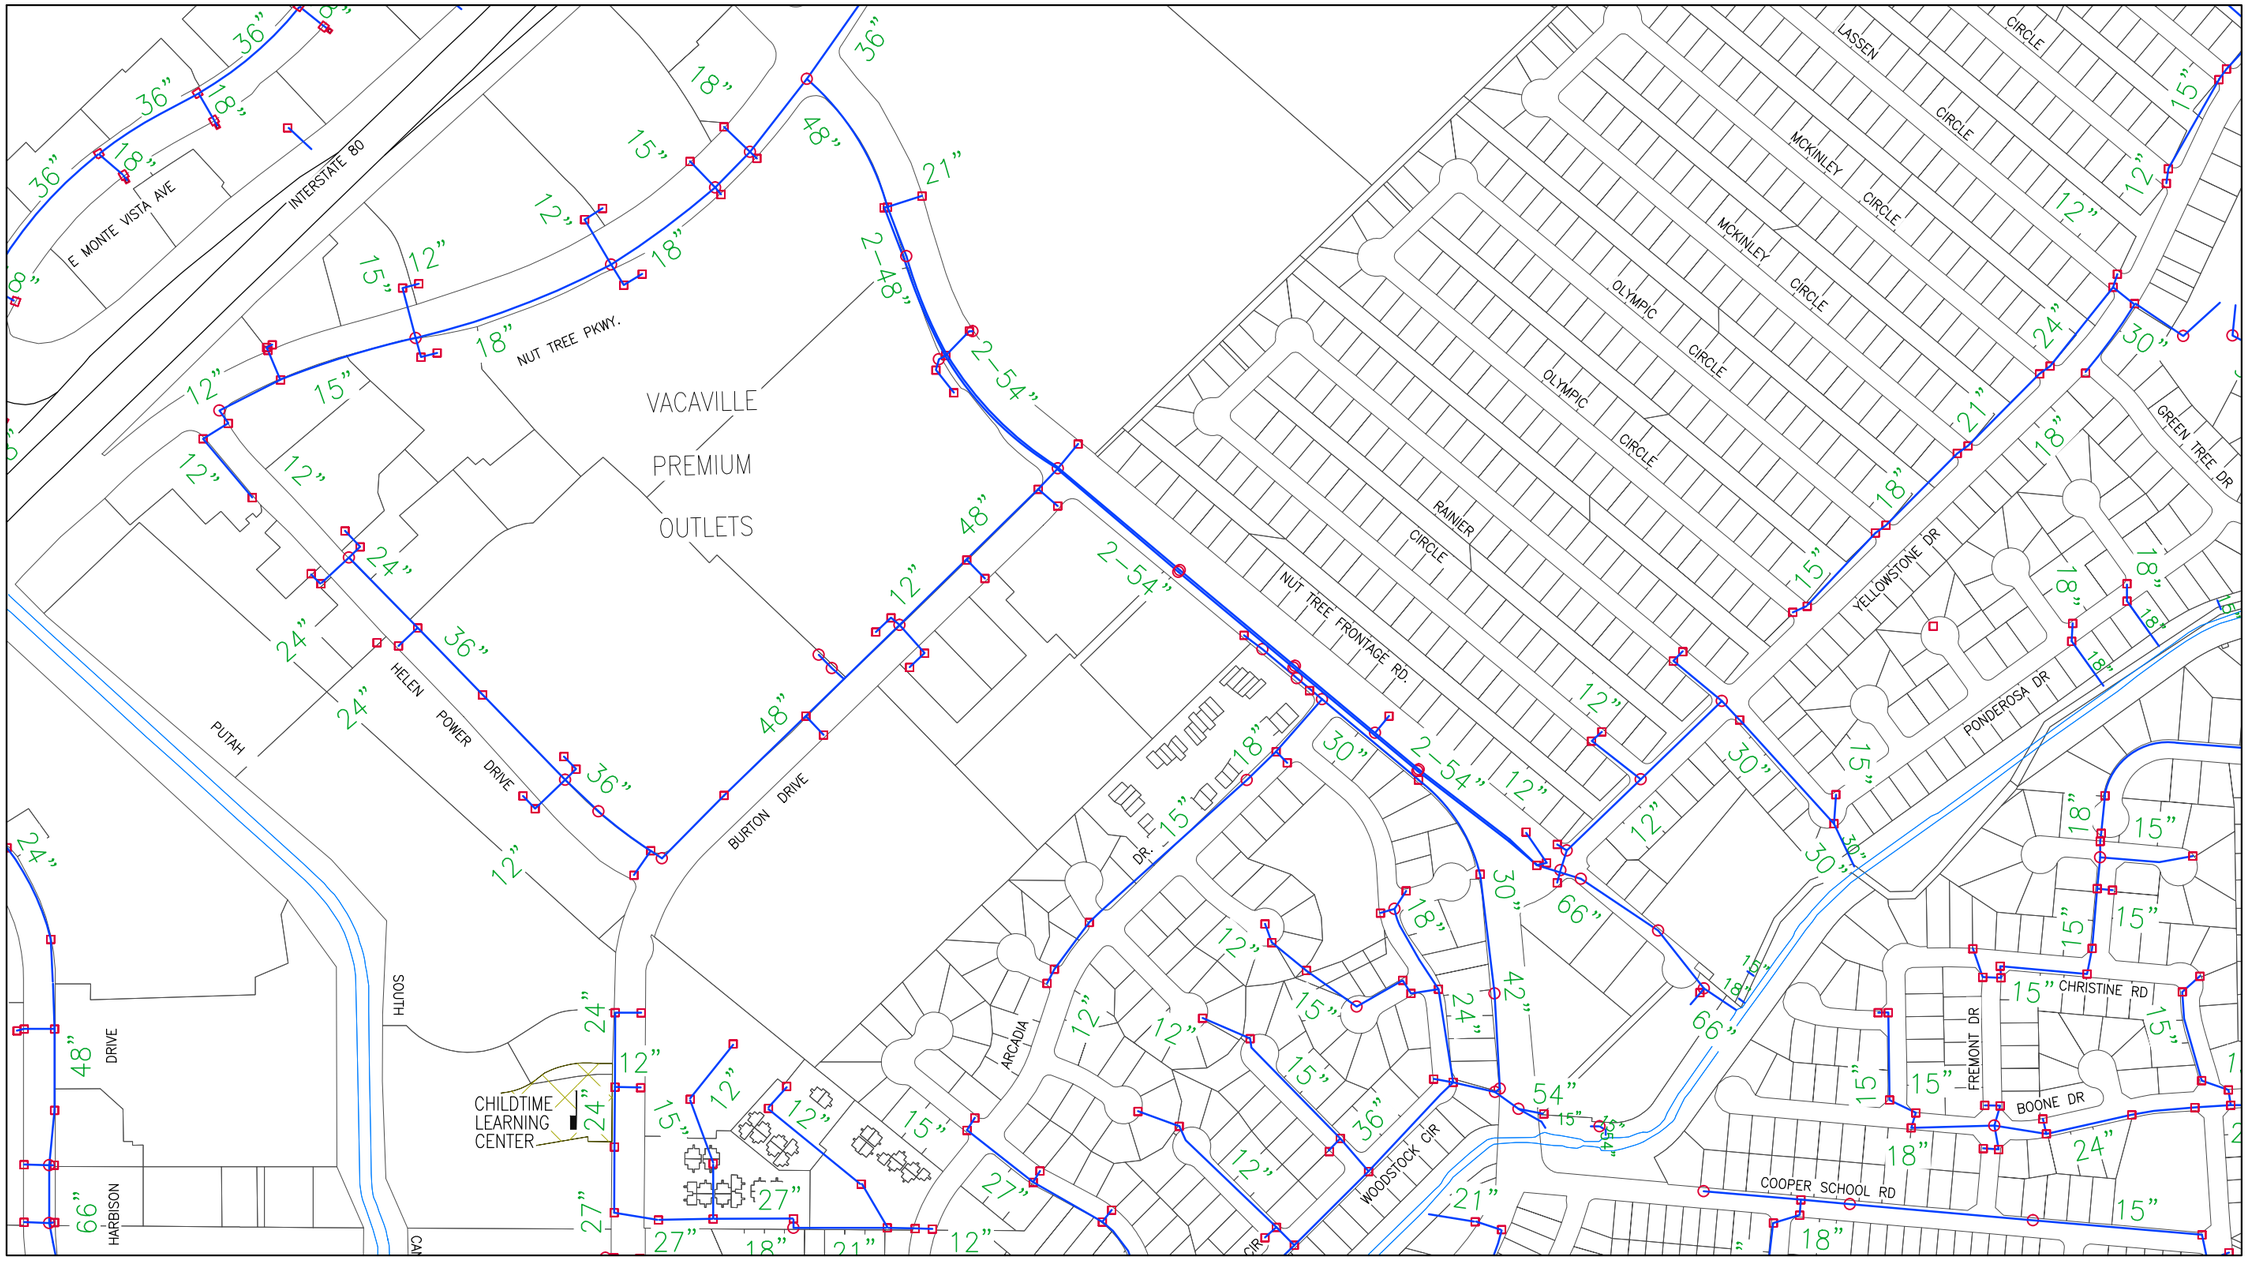

See Grid C5 - SW (Sheet 55)

GRID MAP

	A	B	C	D
1				
2				
3				
4				
5				
6				
7				
8				

LEGEND

Parcel Lines
Creek/Canal
Park
School
Storm Drain Line
Detention Basin
Drain Inlet
Storm Drain Manhole

NORTH

DRAWN	By Engineering	Checked	
DESIGN	By Engineering	Checked	
Last Update:	11/30/2015		
Scale:	1"=400'		

CITY OF VACAVILLE
DEPARTMENT OF PUBLIC WORKS

0 1 2
ORIGINAL SCALE IS IN INCHES FOR REDUCED PLANS

VACAVILLE

PLOT BOOK

Storm Drain Network
Grid C5 - NW

DWG File: M:\BASEMAP\Data\Current\Plot_Book\PB_STORM_400-Scale

DISREGARD PRINTS BEARING EARLIER PLOT DATES →

DATE PLOTTED	SHEET	OF
11/30/15	53	75

See Grid C4 - SE (Sheet 52)

See Grid C5 - NW (Sheet 53)

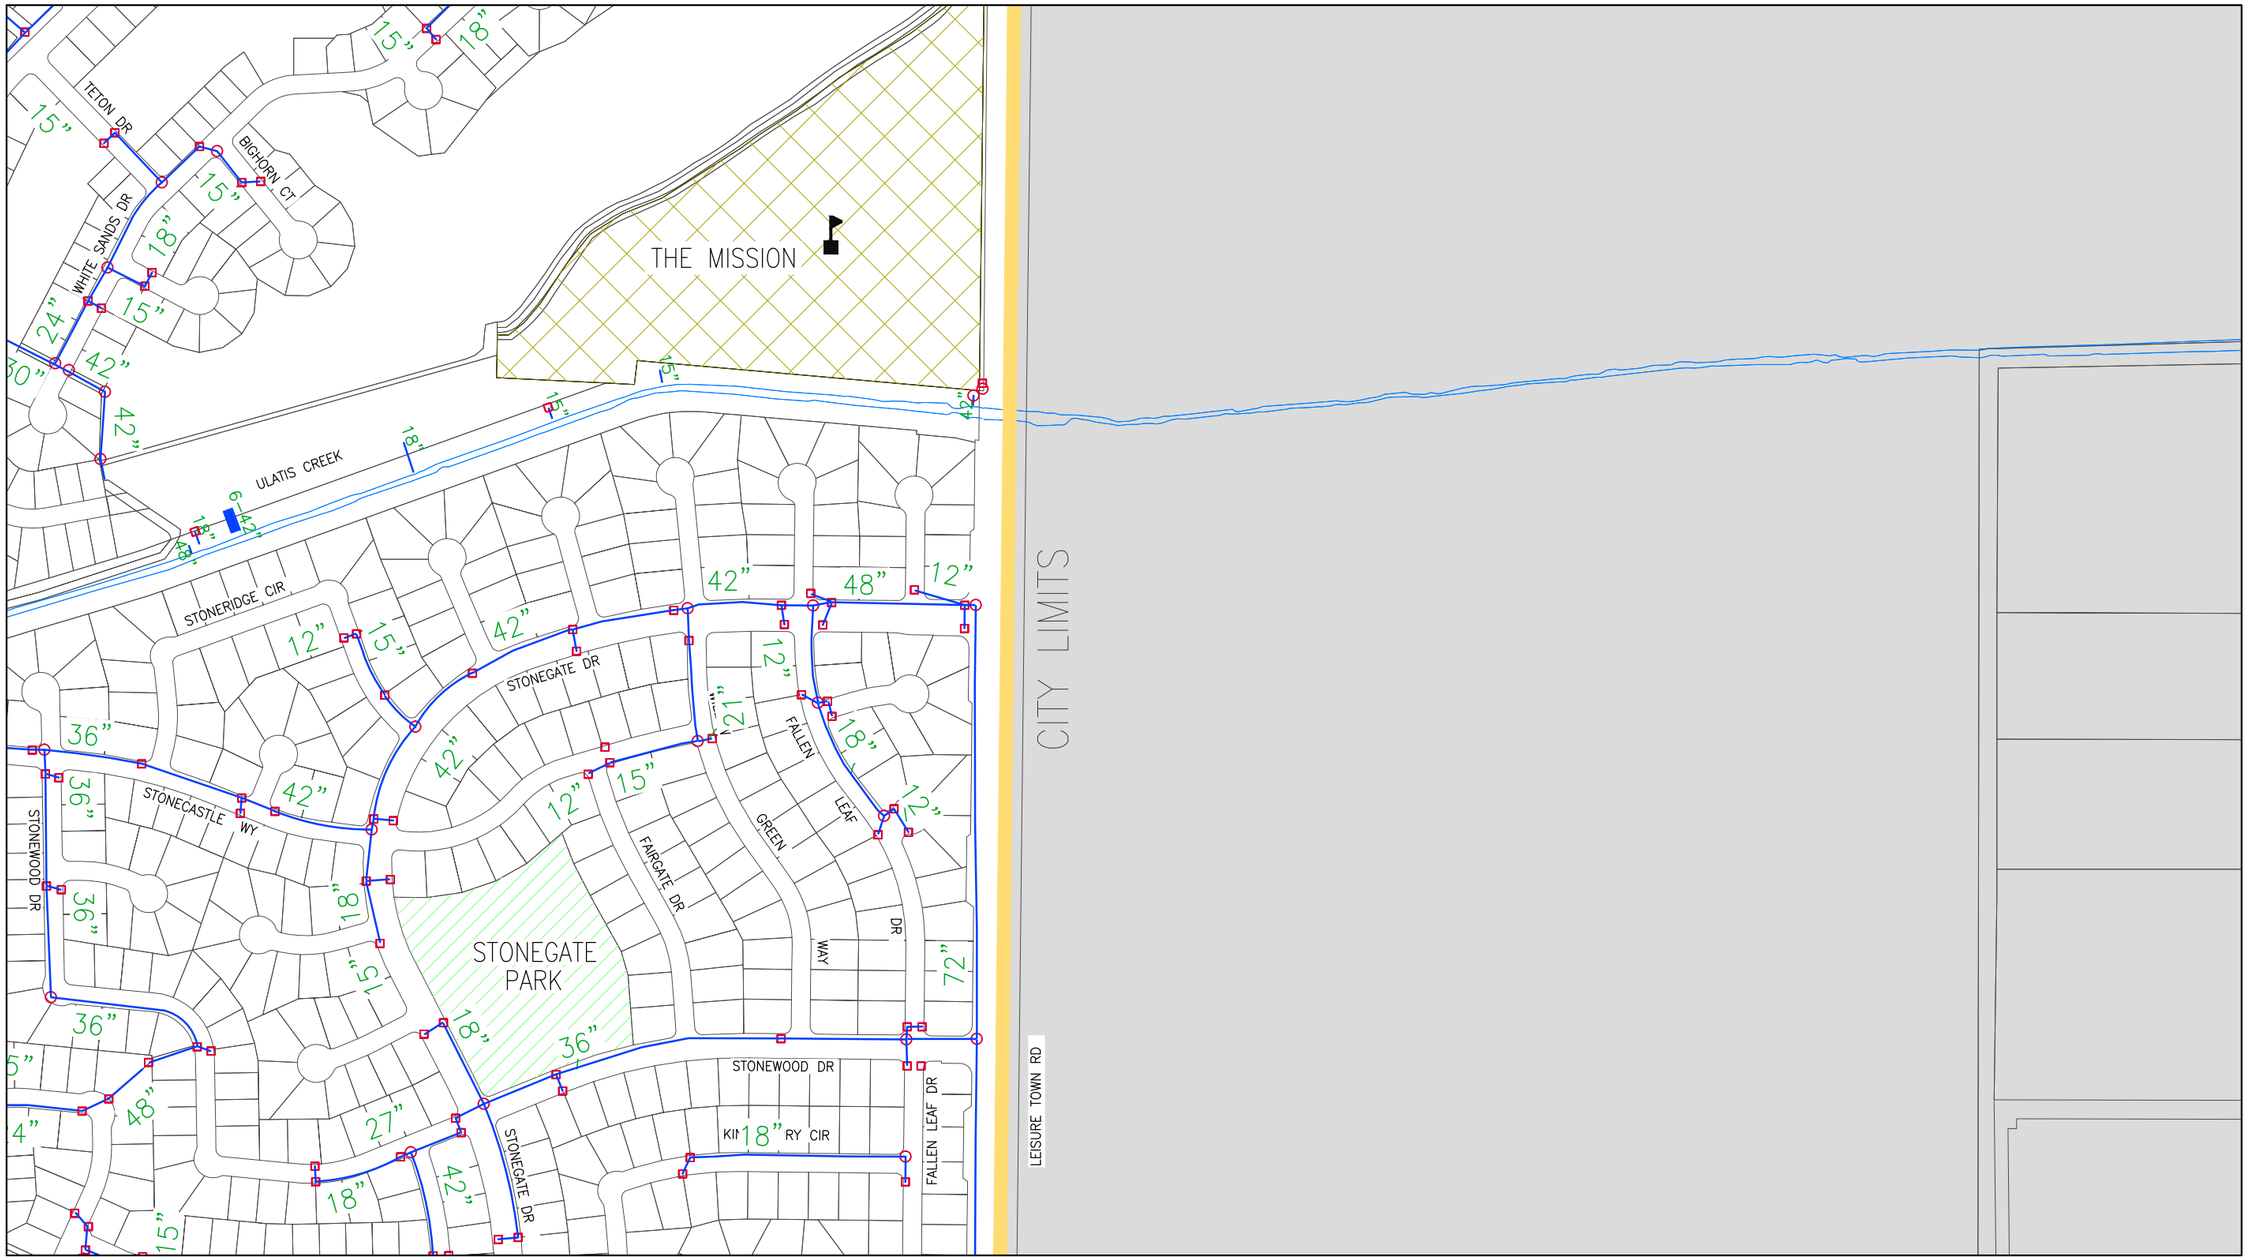

See Grid D5 - NW (Sheet 72)

See Grid C5 - SE (Sheet 56)

GRID MAP

	A	B	C	D
1				
2				
3				
4				
5				
6				
7				
8				

LEGEND

Parcel Lines
Creek/Canal
Park
School
Storm Drain Line
Detention Basin
Drain Inlet
Storm Drain Manhole

NORTH

DRAWN	By Engineering	Checked	
DESIGN	By Engineering	Checked	
Last Update:	11/30/2015		
Scale:	1"=400'		

CITY OF VACAVILLE
DEPARTMENT OF PUBLIC WORKS
0 1 2
ORIGINAL SCALE IS IN INCHES FOR REDUCED PLANS

VACAVILLE

PLOT BOOK

Storm Drain Network
Grid C5 - NE

DWG File:	DISREGARD PRINTS BEARING EARLIER PLOT DATES →	DATE PLOTTED	SHEET	OF
M:\BASEMAP\Data\Current\Plot_Book\PB_STORM_400-Scale		11/30/15	54	75

See Grid C5 - NW (Sheet 53)

See Grid B5 - SE (Sheet 31)

See Grid C5 - SE (Sheet 56)

ULATIS COMMUNITY CENTER

ULATIS CREEK

CORP YARD

HAWKINS PARK

COOPER SCHOOL

COOPER SCHOOL PARK

ULATIS DR

DANBURY

KILLINGSWORTH CIR.

WOODSTOCK

NUT TREE

STONEBROOK LN

BRADLEY DR

REGENCY CIR

STANFORD ST

CHRISTINE DR

NOTRE DAME CIR

DAME DR

SUMMERFIELD DR.

NEWPORT CIR

SAYBROOK AVE

PORTSMOUTH DR

LAKEHURST DR

HARVARD AV

SYRACUSE DR

VASSAR DR

SYRACUSE C

TEMPLE DR

See Grid C6 - NW (Sheet 57)

GRID MAP

	A	B	C	D
1				
2				
3				
4				
5				
6				
7				
8				

LEGEND

Parcel Lines
Creek/Canal
Park
School
Storm Drain Line
Detention Basin
Drain Inlet
Storm Drain Manhole

NORTH

DRAWN	By Engineering	Checked	
DESIGN	By Engineering	Checked	
Last Update:	11/30/2015		
Scale:	1"=400'		

CITY OF VACAVILLE
DEPARTMENT OF PUBLIC WORKS

0 1 2
ORIGINAL SCALE IS IN INCHES FOR REDUCED PLANS

VACAVILLE

PLOT BOOK
Storm Drain Network
Grid C5 - SW

DWG File: M:\BASEMAP\Data\Current\Plot_Book\PB_STORM_400-Scale	DISREGARD PRINTS BEARING EARLIER PLOT DATES →	DATE PLOTTED	SHEET	OF
		11/30/15	55	75

See Grid C5 - NE (Sheet 54)

See Grid C5 - SW (Sheet 55)

See Grid D5 - SW (Sheet 73)

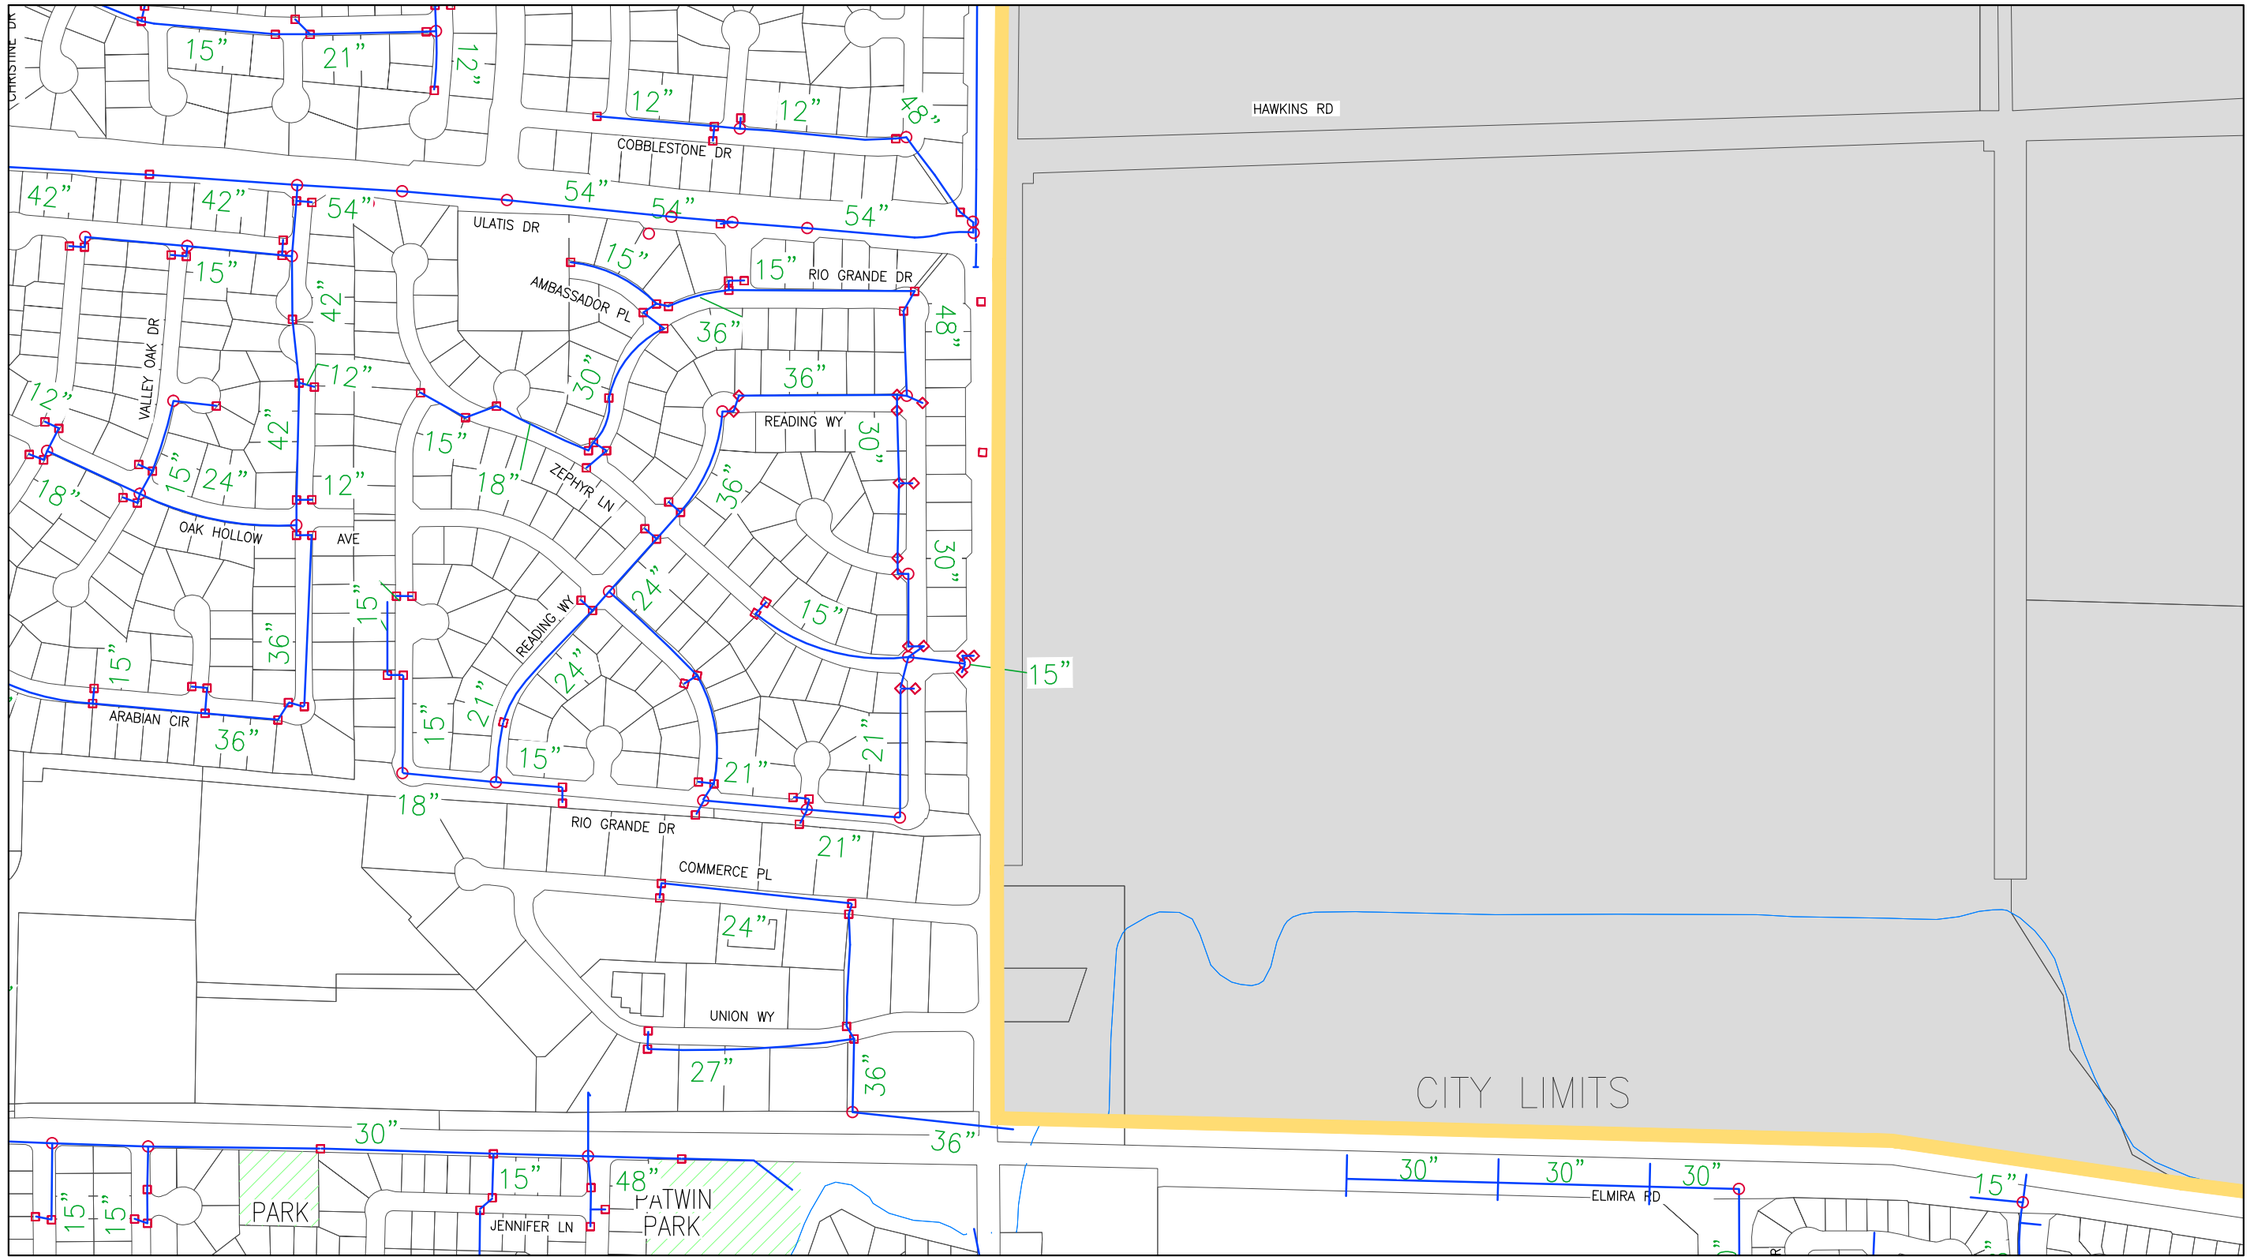

See Grid C6 - NE (Sheet 58)

GRID MAP

	A	B	C	D
1				
2				
3				
4				
5				
6				
7				
8				

LEGEND

- Parcel Lines
- Creek/Canal
- Park
- School
- Storm Drain Line
- Detention Basin
- Drain Inlet
- Storm Drain Manhole

NORTH

DRAWN	By Engineering	Checked	
DESIGN	By Engineering	Checked	
Last Update:	11/30/2015		
Scale:	1"=400'		

CITY OF VACAVILLE
DEPARTMENT OF PUBLIC WORKS

0 1 2
ORIGINAL SCALE IS IN INCHES FOR REDUCED PLANS

VACAVILLE

PLOT BOOK

Storm Drain Network
Grid C5 - SE

DWG File: M:\BASEMAP\Data\Current\Plot_Book\PB_STORM_400-Scale

DISREGARD PRINTS BEARING EARLIER PLOT DATES →

DATE PLOTTED	SHEET	OF
11/30/15	56	75

See Grid C5 - SW (Sheet 55)

See Grid B6 - NE (Sheet 33)

See Grid C6 - NE (Sheet 58)

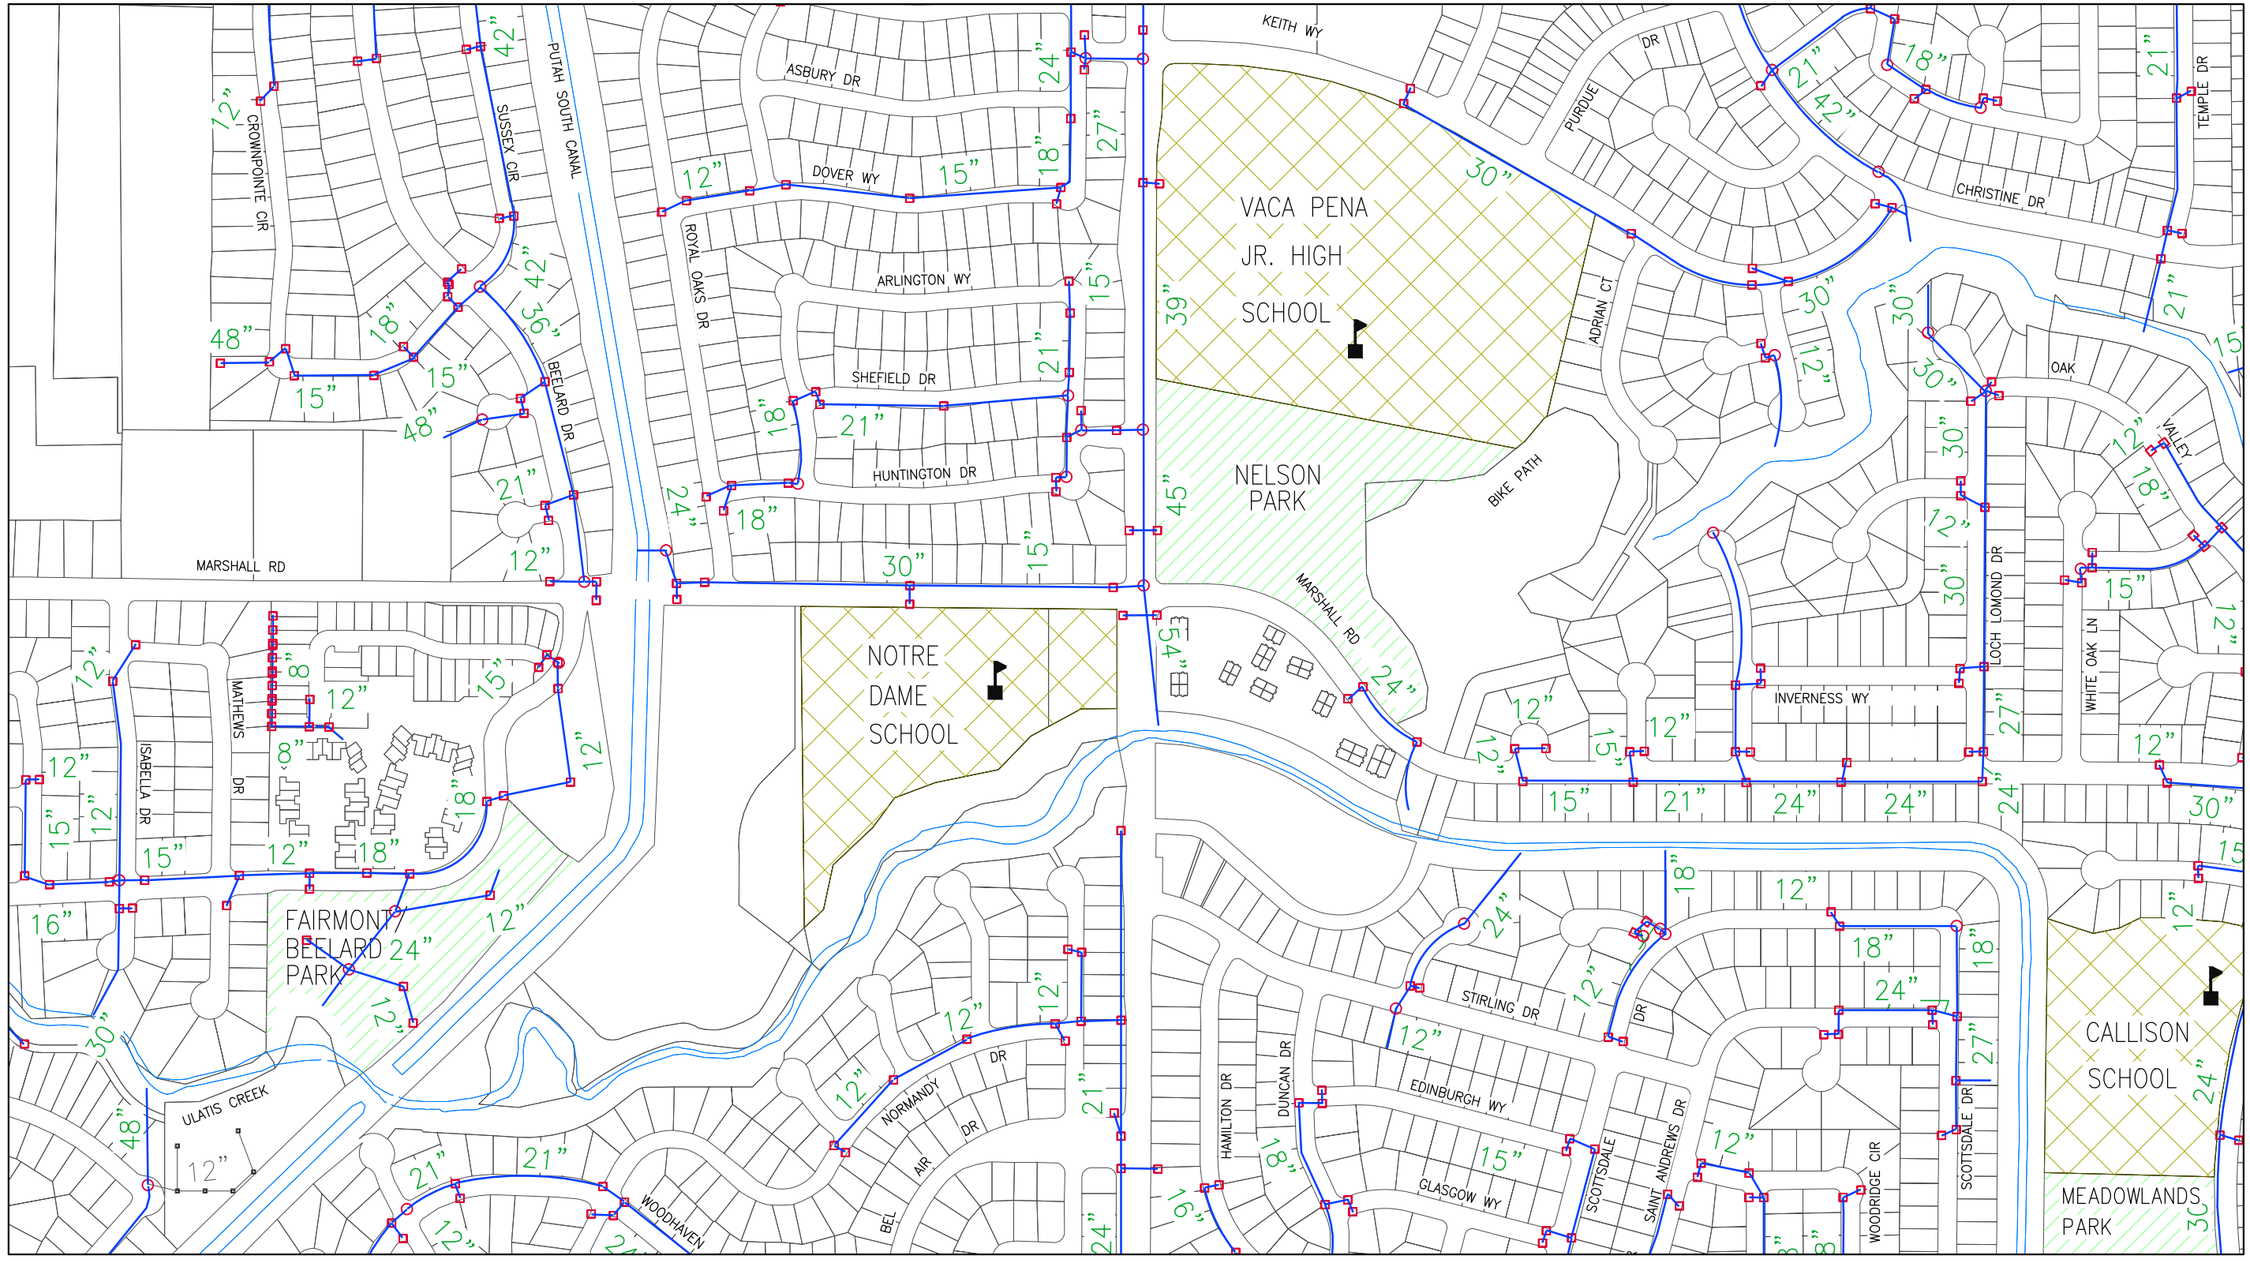

See Grid C6 - SW (Sheet 59)

GRID MAP

	A	B	C	D
1				
2				
3				
4				
5				
6				
7				
8				

LEGEND

- Parcel Lines
- Creek/Canal
- Park
- School
- Storm Drain Line
- Detention Basin
- Drain Inlet
- Storm Drain Manhole

NORTH

DRAWN	By Engineering	Checked	
DESIGN	By Engineering	Checked	
Last Update:	11/30/2015		
Scale:	1"=400'		

CITY OF VACAVILLE
DEPARTMENT OF PUBLIC WORKS

0 1 2
ORIGINAL SCALE IS IN INCHES FOR REDUCED PLANS

VACAVILLE

PLOT BOOK
Storm Drain Network
Grid C6 - NW

DWG File:	DISREGARD PRINTS BEARING EARLIER PLOT DATES →	DATE PLOTTED	SHEET	OF
M:\BASEMAP\Data\Current\Plot_Book\PB_STORM_400-Scale		11/30/15	57	75

See Grid C5 - SE (Sheet 56)

See Grid C6 - NW (Sheet 57)

See Grid D6 - NW (Sheet 74)

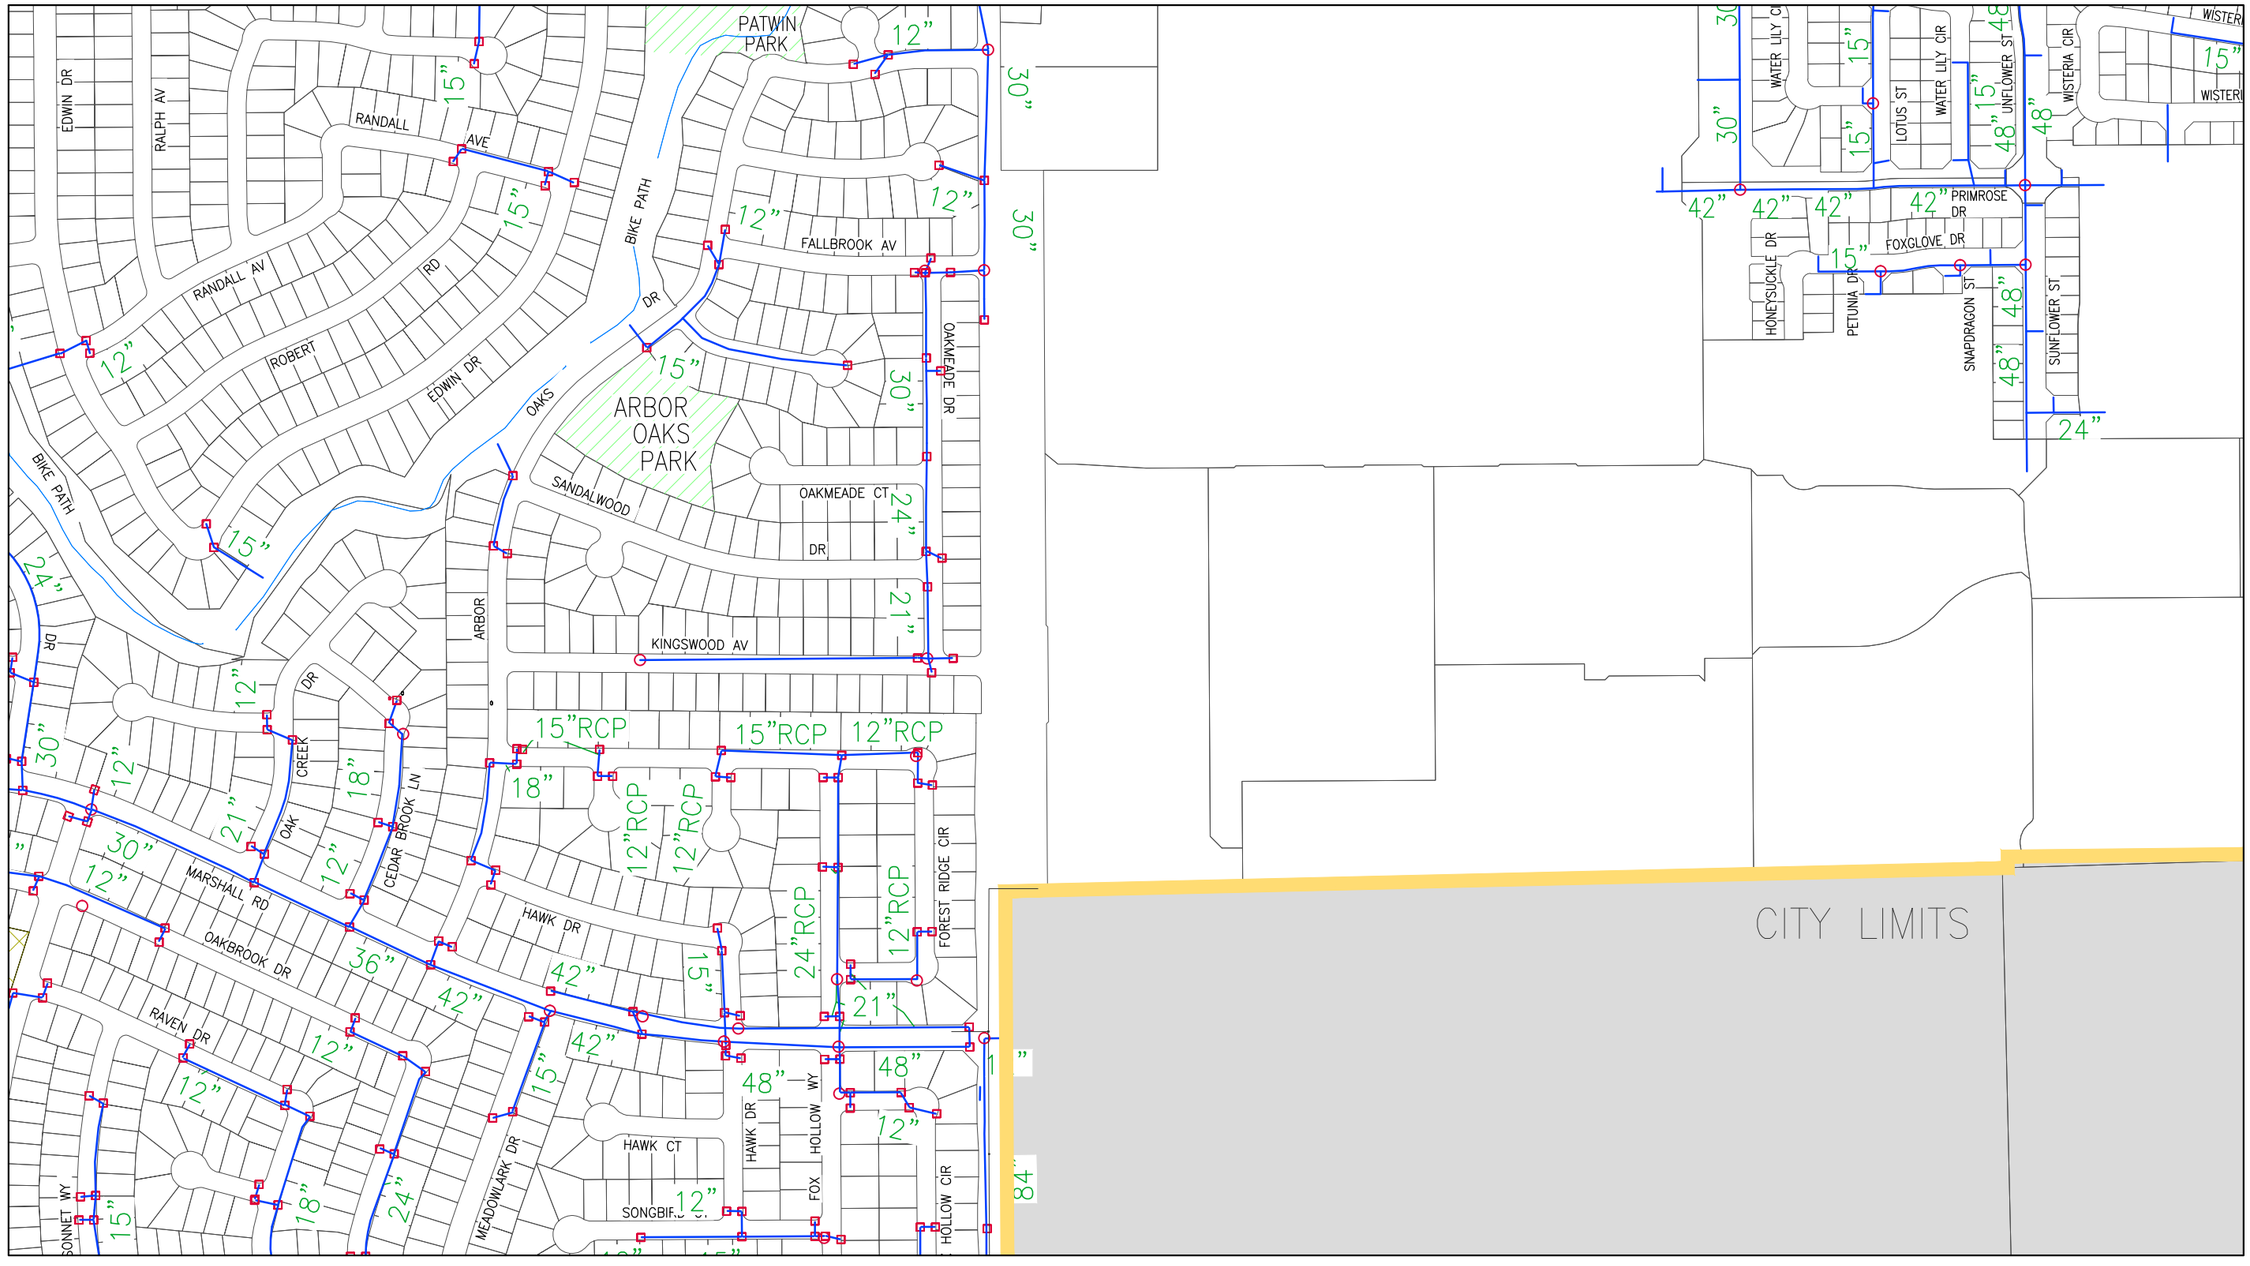

See Grid C6 - SE (Sheet 60)

GRID MAP

	A	B	C	D
1				
2				
3				
4				
5				
6				
7				
8				

LEGEND

Parcel Lines
Creek/Canal
Park
School
Storm Drain Line
Detention Basin
Drain Inlet
Storm Drain Manhole

NORTH

DRAWN	By Engineering	Checked	
DESIGN	By Engineering	Checked	
Last Update:	11/30/2015		
Scale:	1"=400'		

CITY OF VACAVILLE
DEPARTMENT OF PUBLIC WORKS

0 1 2
ORIGINAL SCALE IS IN INCHES FOR REDUCED PLANS

VACAVILLE

PLOT BOOK

Storm Drain Network
Grid C6 - NE

DWG File:	DISREGARD PRINTS BEARING EARLIER PLOT DATES →	DATE PLOTTED	SHEET	OF
M:\BASEMAP\Data\Current\Plot_Book\PB_STORM_400-Scale		11/30/15	58	75

See Grid C6 - NW (Sheet 57)

See Grid B6 - SE (Sheet 35)

See Grid C6 - SE (Sheet 60)

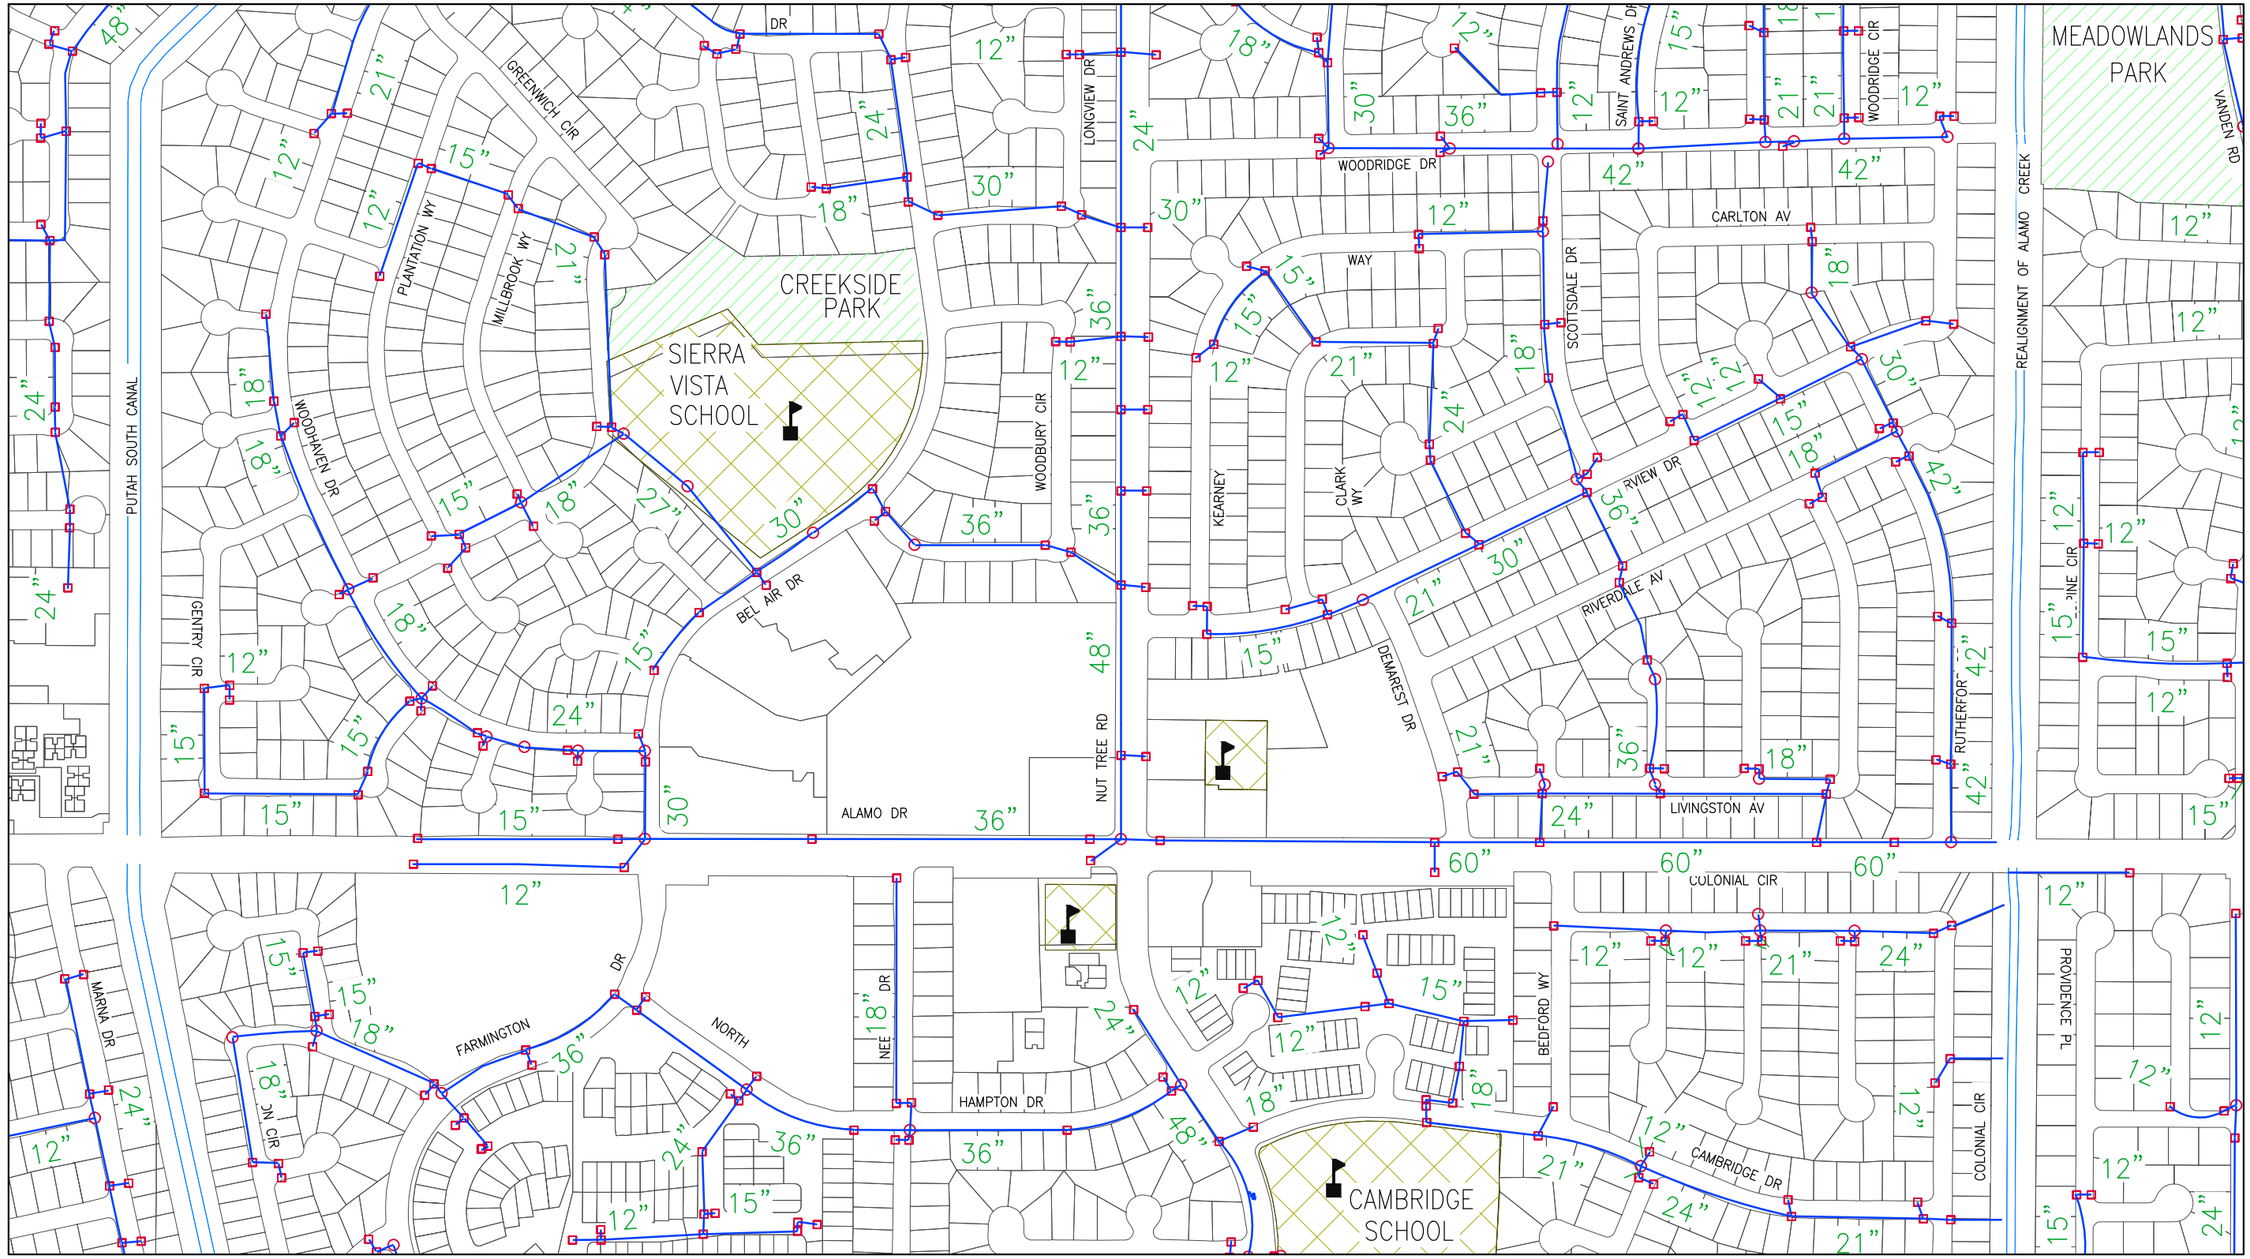

See Grid C7 - NW (Sheet 61)

GRID MAP

	A	B	C	D
1				
2				
3				
4				
5				
6				
7				
8				

LEGEND

- Parcel Lines
- Creek/Canal
- Park
- School
- Storm Drain Line
- Detention Basin
- Drain Inlet
- Storm Drain Manhole

NORTH

DRAWN	By Engineering	Checked	
DESIGN	By Engineering	Checked	
Last Update:	11/30/2015		
Scale:	1"=400'		

CITY OF VACAVILLE
DEPARTMENT OF PUBLIC WORKS

0 1 2
ORIGINAL SCALE IS IN INCHES FOR REDUCED PLANS

VACAVILLE

PLOT BOOK

Storm Drain Network
Grid C6 - SW

DWG File: M:\BASEMAP\Data\Current\Plot_Book\PB_STORM_400-Scale

DISREGARD PRINTS BEARING EARLIER PLOT DATES →

DATE PLOTTED	SHEET	OF
11/30/15	59	75

See Grid C6 - NE (Sheet 58)

See Grid C6 - SW (Sheet 59)

See Grid D6 - SW (Sheet 75)

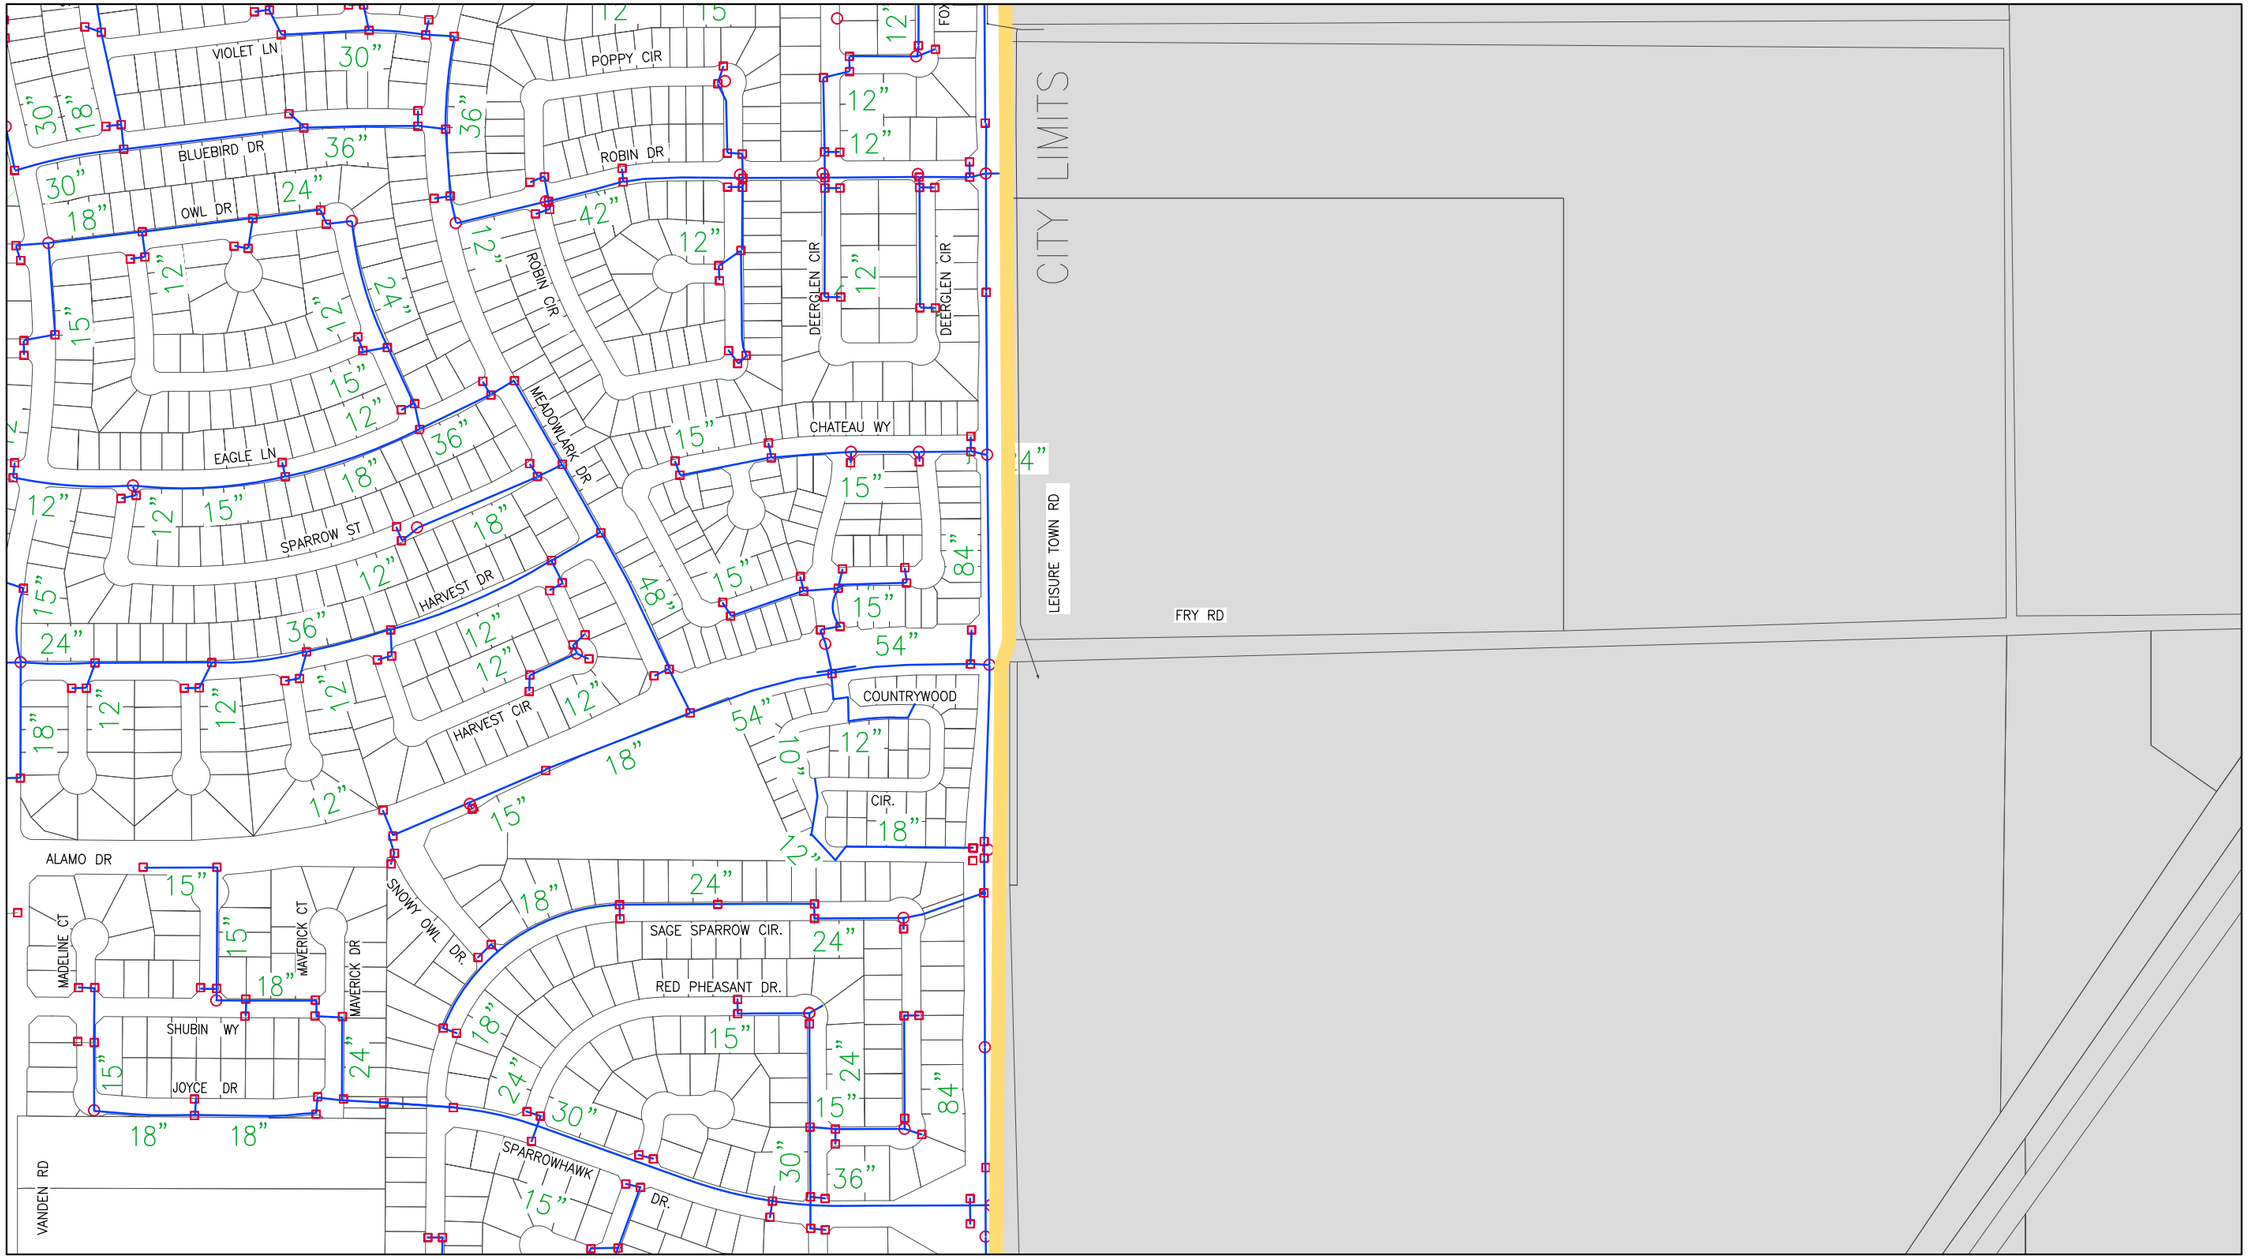

See Grid C7 - NE (Sheet 62)

GRID MAP

	A	B	C	D
1				
2				
3				
4				
5				
6				
7				
8				

LEGEND

Parcel Lines
Creek/Canal
Park
School
Storm Drain Line
Detention Basin
Drain Inlet
Storm Drain Manhole

NORTH

DRAWN	By Engineering	Checked	
DESIGN	By Engineering	Checked	
Last Update:	11/30/2015		
Scale:	1"=400'		

CITY OF VACAVILLE
DEPARTMENT OF PUBLIC WORKS

0 1 2
ORIGINAL SCALE IS IN INCHES FOR REDUCED PLANS

PLOT BOOK

Storm Drain Network
Grid C6 - SE

DWG File:	DISREGARD PRINTS BEARING EARLIER PLOT DATES →	DATE PLOTTED	SHEET	OF
M:\BASEMAP\Data\Current\Plot_Book\PB_STORM_400-Scale		11/30/15	60	75

See Grid C6 - SW (Sheet 59)

See Grid B7 - NE (Sheet 37)

See Grid C7 - NE (Sheet 62)

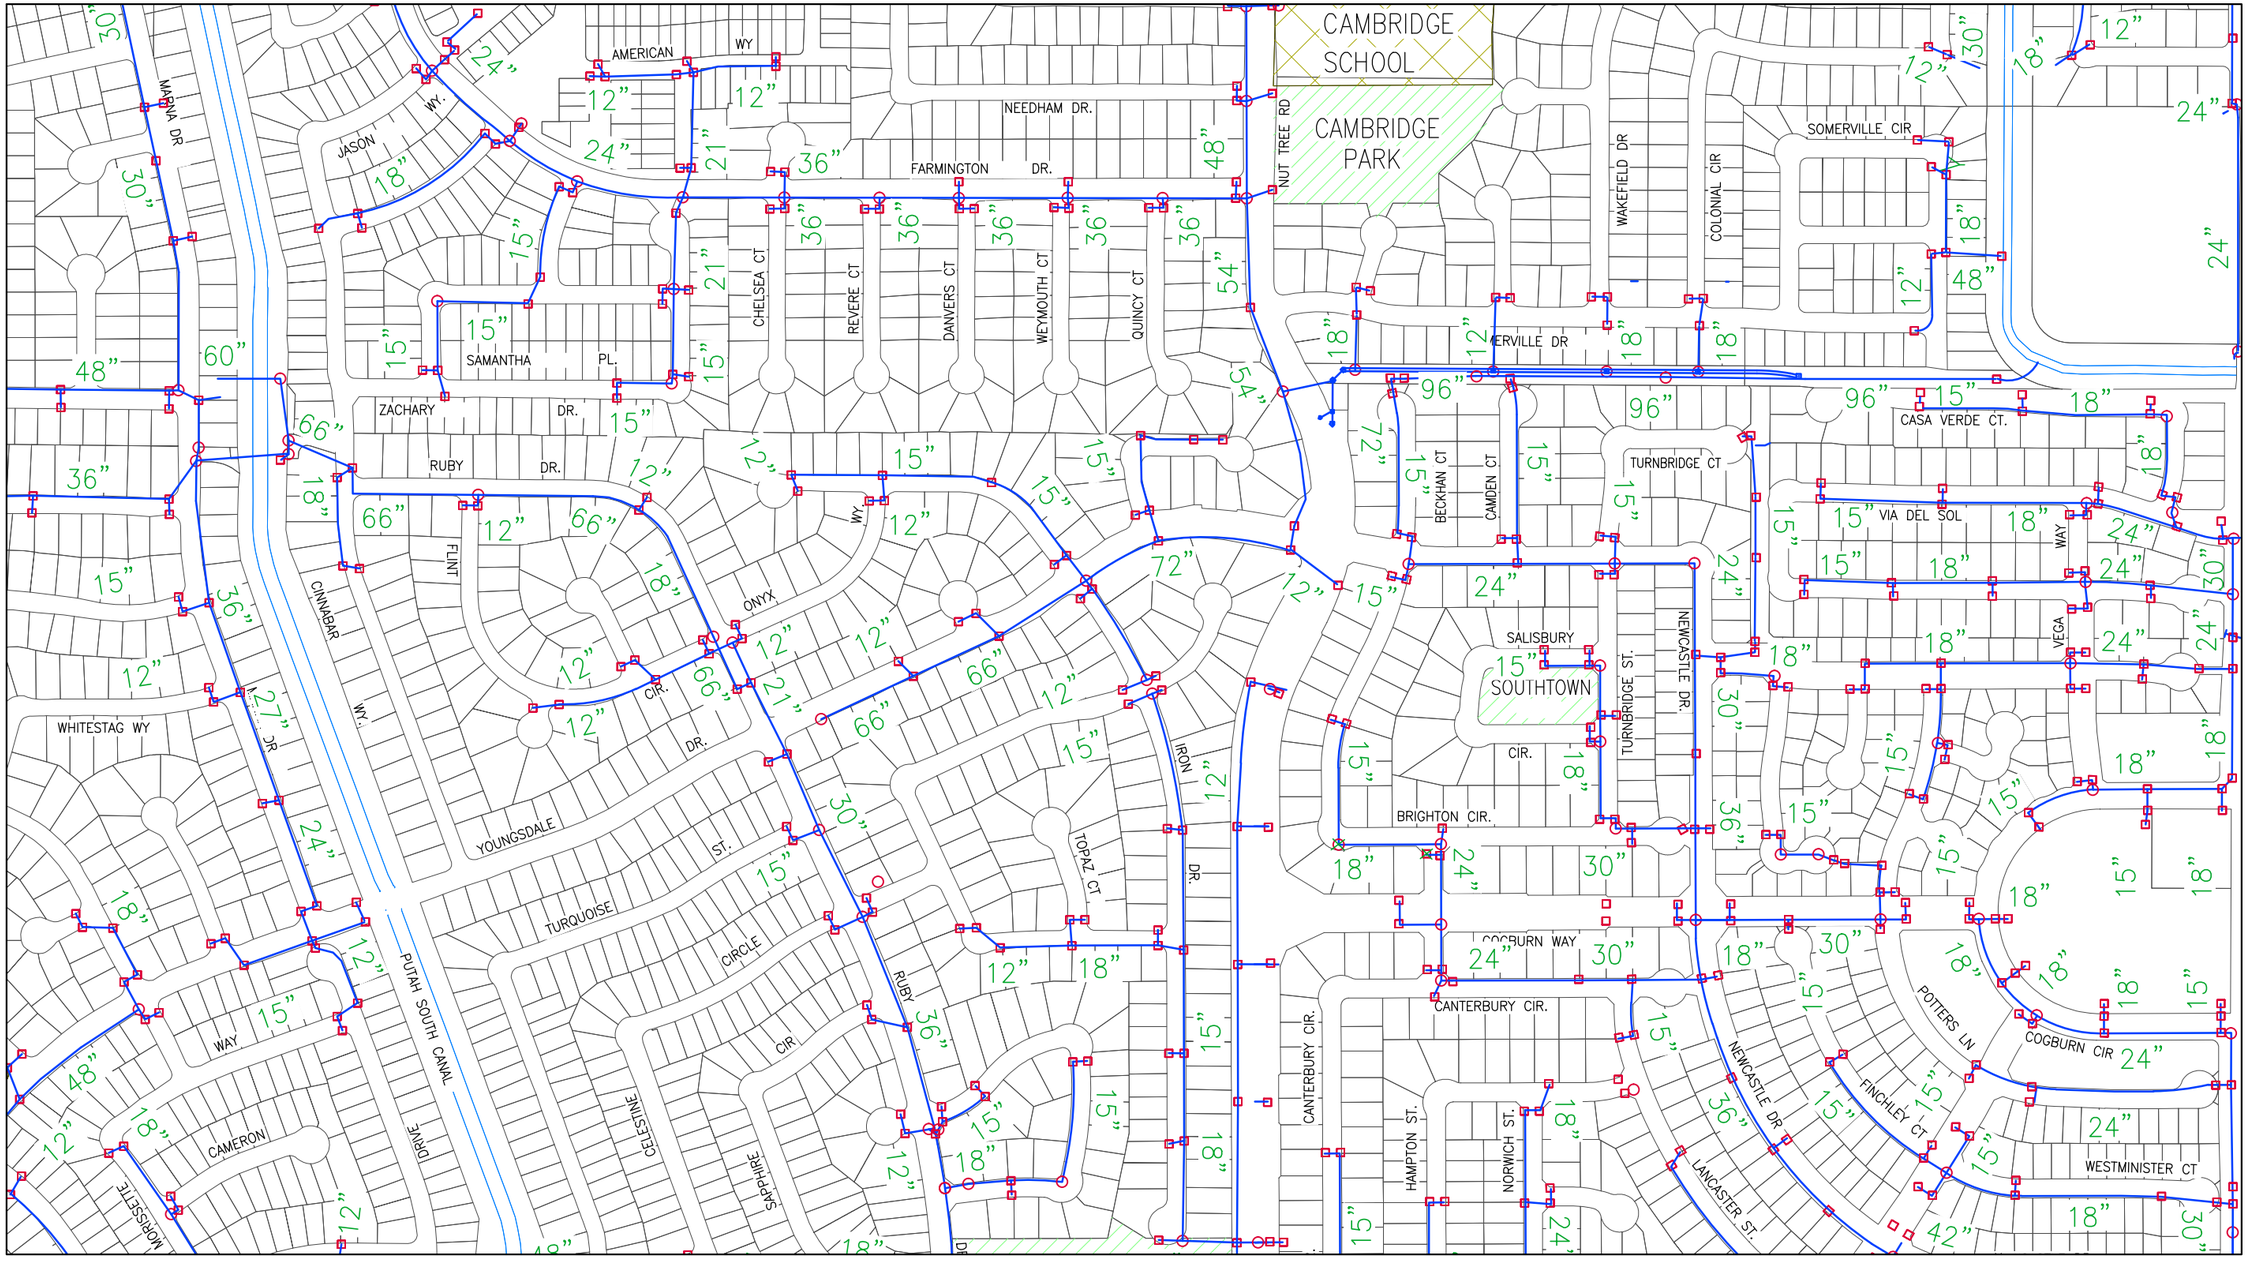

See Grid C7 - SW (Sheet 63)

GRID MAP

	A	B	C	D
1				
2				
3				
4				
5				
6				
7				
8				

LEGEND

Parcel Lines
Creek/Canal
Park
School
Storm Drain Line
Detention Basin
Drain Inlet
Storm Drain Manhole

NORTH

DRAWN	By Engineering	Checked	
DESIGN	By Engineering	Checked	
Last Update:	11/30/2015		
Scale:	1"=400'		

CITY OF VACAVILLE
DEPARTMENT OF PUBLIC WORKS

0 1 2
ORIGINAL SCALE IS IN INCHES FOR REDUCED PLANS

VACAVILLE

PLOT BOOK

Storm Drain Network
Grid C7 - NW

DWG File:	DISREGARD PRINTS BEARING EARLIER PLOT DATES →	DATE PLOTTED	SHEET	OF
M:\BASEMAP\Data\Current\Plot_Book\PB_STORM_400-Scale		12/03/15	61	75

See Grid C6 - SE (Sheet 60)

See Grid C7 - NW (Sheet 61)

SAGE SPARROW CIR.
ROYAL TERN DR.
STAR LILY DR.
STAR TULIP DR.
PURPLE SAGE DR.
PURPLE MARTIN DR.
CITY LIMITS
REALIGNMENT OF ALAMO CREEK
SCARLET ST
GINGER ST
MSON CIR
JRGUN
REDSTONE PKWY
CRIMSON CIR
CARDINAL CT
INDIGO CT
CLARET CT
ODIAK DR
JUNEAU DR
ANCHORAGE DR
LEISURE TOWN RD
SITKA DR
KEANI CT
SAWYER DR
SITKA CT
UNDRA CT
VANDEN RD

See Grid C7 - SE (Sheet 64)

GRID MAP

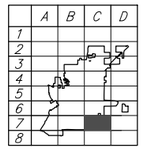

LEGEND

Parcel Lines
Creek/Canal
Park
School
Storm Drain Line
Detention Basin
Drain Inlet
Storm Drain Manhole

NORTH

DRAWN	By Engineering	Checked	
DESIGN	By Engineering	Checked	
Last Update:	11/30/2015		
Scale:	1"=400'		

CITY OF VACAVILLE
DEPARTMENT OF PUBLIC WORKS

0 1 2
ORIGINAL SCALE IS IN INCHES FOR REDUCED PLANS

VACAVILLE

PLOT BOOK
Storm Drain Network
Grid C7 - NE

DWG File:	DISREGARD PRINTS BEARING EARLIER PLOT DATES →	DATE PLOTTED	SHEET	OF
M:\BASEMAP\Data\Current\Plot_Book\PB_STORM_400-Scale		11/30/15	62	75

See Grid C7 - NW (Sheet 61)

See Grid B7 - SE (Sheet 39)

See Grid C7 - SE (Sheet 64)

CANNON STATION PARK

CANTERBURY CIR

NEWCASTLE DR

LANCASTER ST.

OPAL WAY

NUT TREE RD

CHARTER WY

SAGE

CLOVERBROOK CIRCLE

CEDARCREST

WESTGATE

FALLSGROVE

DAWNVIEW WAY

MIMOSA

CALICO TR.

RUBY DR

RUBY DRIVE

STILLSPRING DR

CITY LIMITS

GRID MAP

	A	B	C	D
1				
2				
3				
4				
5				
6				
7				
8				

LEGEND

Parcel Lines
Creek/Canal
Park
School
Storm Drain Line
Detention Basin
Drain Inlet
Storm Drain Manhole

NORTH

DRAWN	By Engineering	Checked	
DESIGN	By Engineering	Checked	
Last Update:	11/30/2015		
Scale:	1"=400'		

CITY OF VACAVILLE
DEPARTMENT OF PUBLIC WORKS

0 1 2
ORIGINAL SCALE IS IN INCHES FOR REDUCED PLANS

VACAVILLE

PLOT BOOK

Storm Drain Network
Grid C7 - SW

DWG File:	DISREGARD PRINTS BEARING EARLIER PLOT DATES →	DATE PLOTTED	SHEET	OF
M:\BASEMAP\Data\Current\Plot_Book\PB_STORM_400-Scale		11/30/15	63	75

See Grid C7 - NE (Sheet 62)

See Grid C7 - SW (Sheet 63)

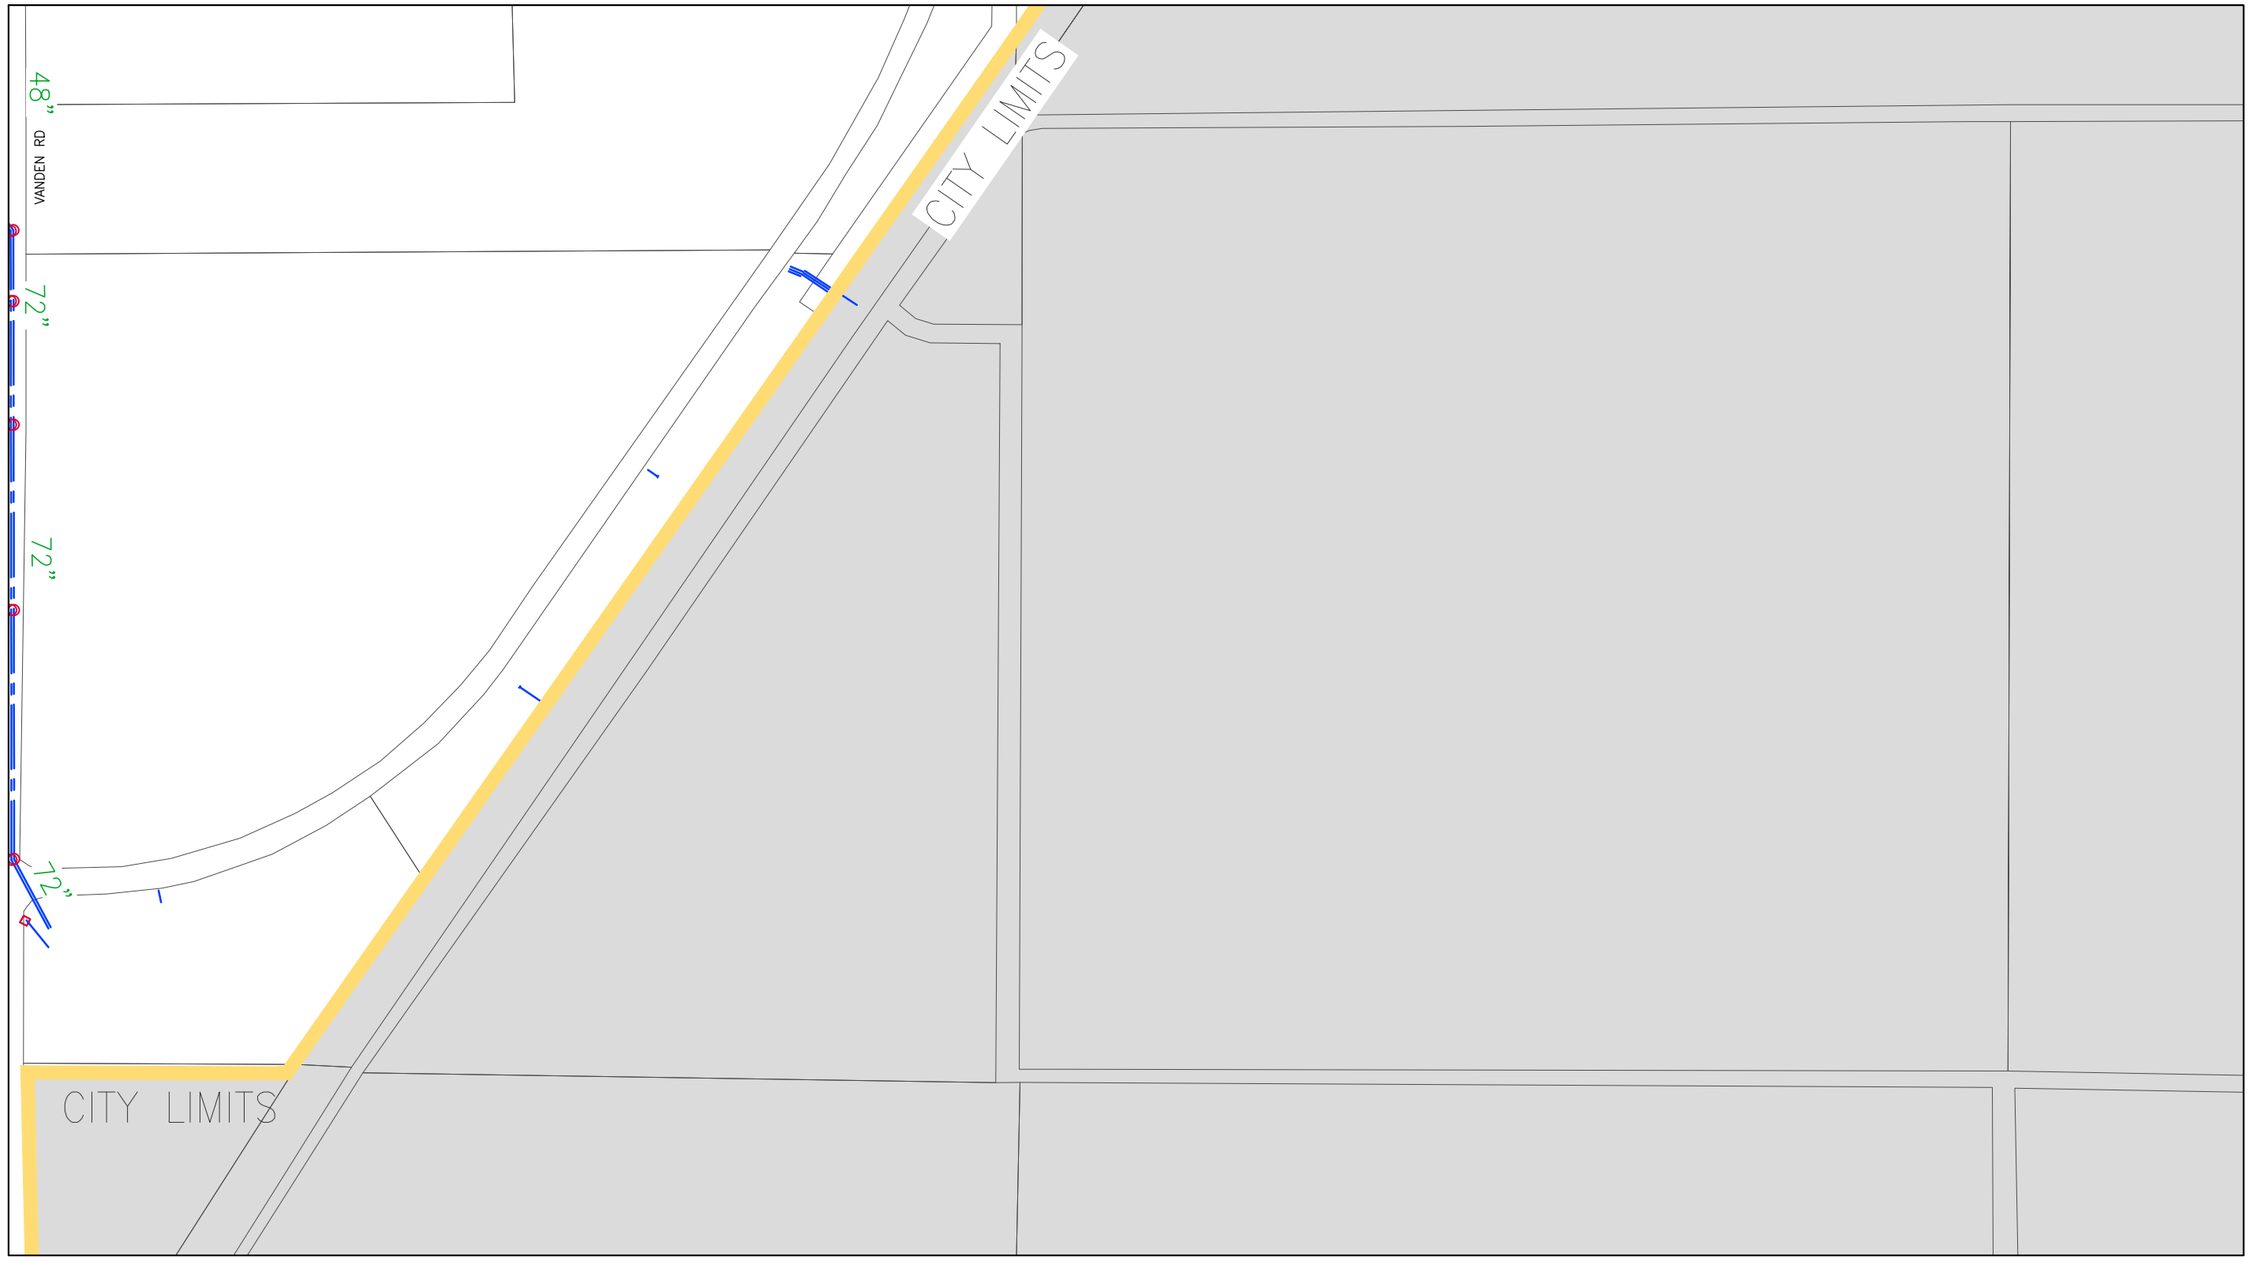

GRID MAP

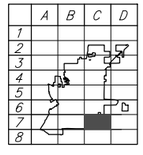

LEGEND

Parcel Lines
Creek/Canal
Park
School
Storm Drain Line
Detention Basin
Drain Inlet
Storm Drain Manhole

NORTH

DRAWN	By Engineering	Checked	
DESIGN	By Engineering	Checked	
Last Update:	11/30/2015		
Scale:	1"=400'		

CITY OF VACAVILLE
DEPARTMENT OF PUBLIC WORKS

0 1 2
ORIGINAL SCALE IS IN INCHES FOR REDUCED PLANS

VACAVILLE

PLOT BOOK

Storm Drain Network
Grid C7 - SE

DWG File:	DISREGARD PRINTS BEARING EARLIER PLOT DATES →	DATE PLOTTED	SHEET	OF
M:\BASEMAP\Data\Current\Plot_Book\PB_STORM_400-Scale		11/30/15	64	75

See Grid C2 - NE (Sheet 42)

See Grid D2 - NE (Sheet 66)

CITY LIMITS

MIDWAY RD

WINDING WY

See Grid D2 - SW (Sheet 67)

GRID MAP

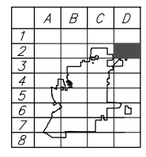

LEGEND

Parcel Lines
Creek/Canal
Park
School
Storm Drain Line
Detention Basin
Drain Inlet
Storm Drain Manhole

NORTH

DRAWN	By Engineering	Checked	
DESIGN	By Engineering	Checked	
Last Update:	11/30/2015		
Scale:	1"=400'		

CITY OF VACAVILLE
DEPARTMENT OF PUBLIC WORKS

0 1 2
ORIGINAL SCALE IS IN INCHES FOR REDUCED PLANS

VACAVILLE

PLOT BOOK

Storm Drain Network
Grid D2 - NW

DWG File:	DISREGARD PRINTS BEARING EARLIER PLOT DATES →	DATE PLOTTED	SHEET	OF
M:\BASEMAP\Data\Current\Plot_Book\PB_STORM_400-Scale		11/30/15	65	75

See Grid D2 - NW (Sheet 65)

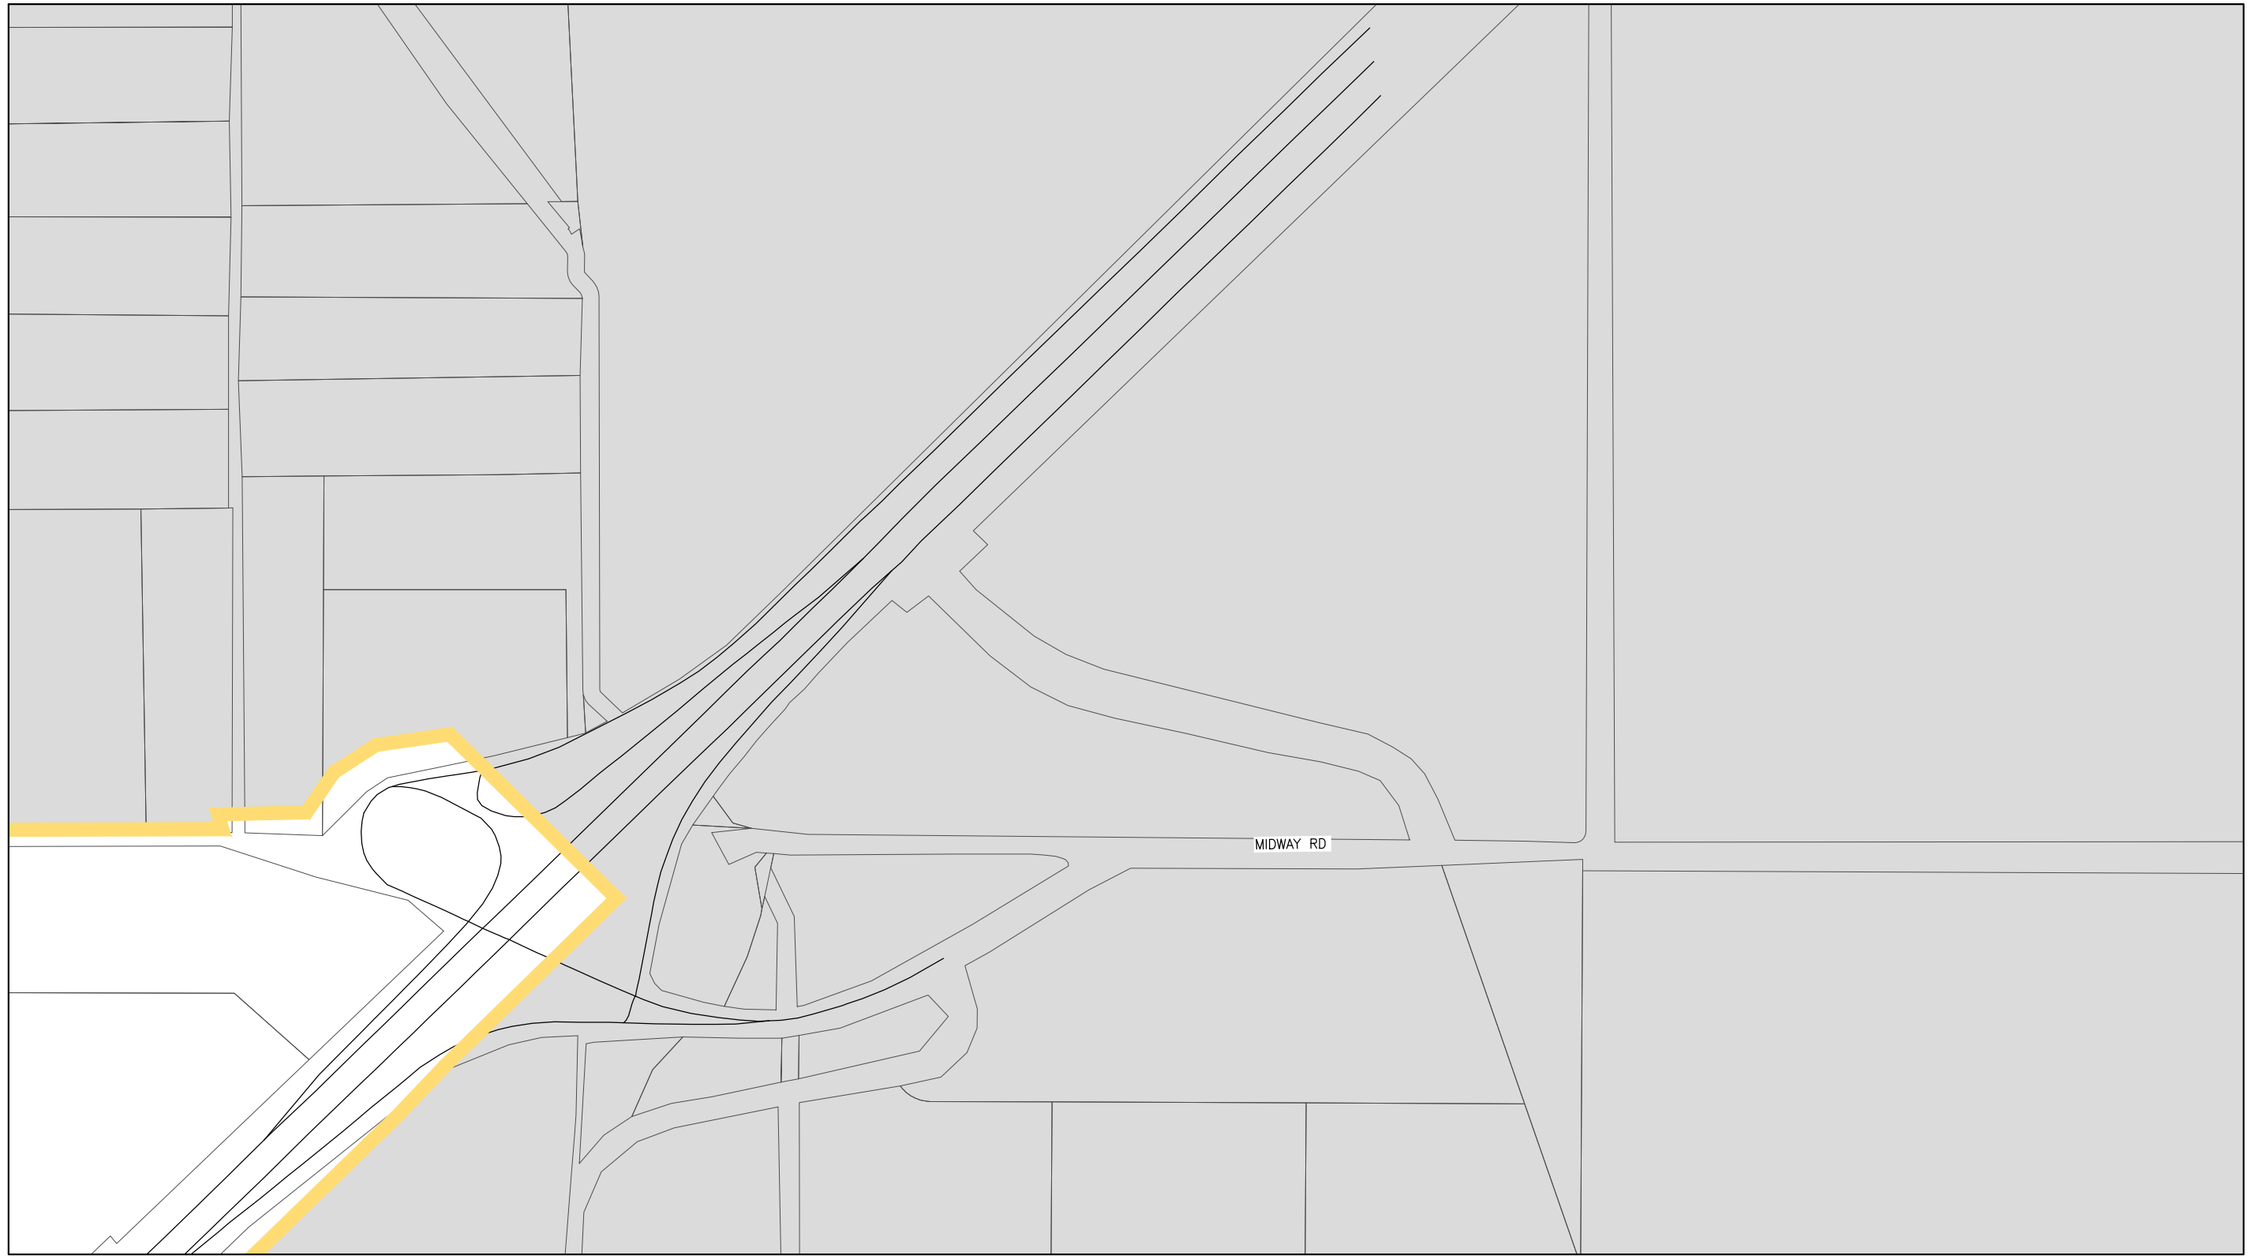

See Grid D2 - SE (Sheet 68)

GRID MAP

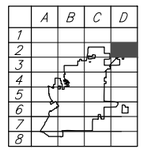

LEGEND

- Parcel Lines
- Creek/Canal
- Park
- School
- Storm Drain Line
- Detention Basin
- Drain Inlet
- Storm Drain Manhole

NORTH

DRAWN	By Engineering	Checked	
DESIGN	By Engineering	Checked	
Last Update:	11/30/2015		
Scale:	1"=400'		

CITY OF VACAVILLE
DEPARTMENT OF PUBLIC WORKS

0 1 2
ORIGINAL SCALE IS IN INCHES FOR REDUCED PLANS

VACAVILLE

PLOT BOOK

Storm Drain Network
Grid D2 - NE

DWG File:	DISREGARD PRINTS BEARING EARLIER PLOT DATES →	DATE PLOTTED	SHEET	OF
M:\BASEMAP\Data\Current\Plot_Book\PB_STORM_400-Scale		11/30/15	66	75

See Grid D2 - NW (Sheet 65)

See Grid C2 - SE (Sheet 44)

See Grid D2 - SE (Sheet 68)

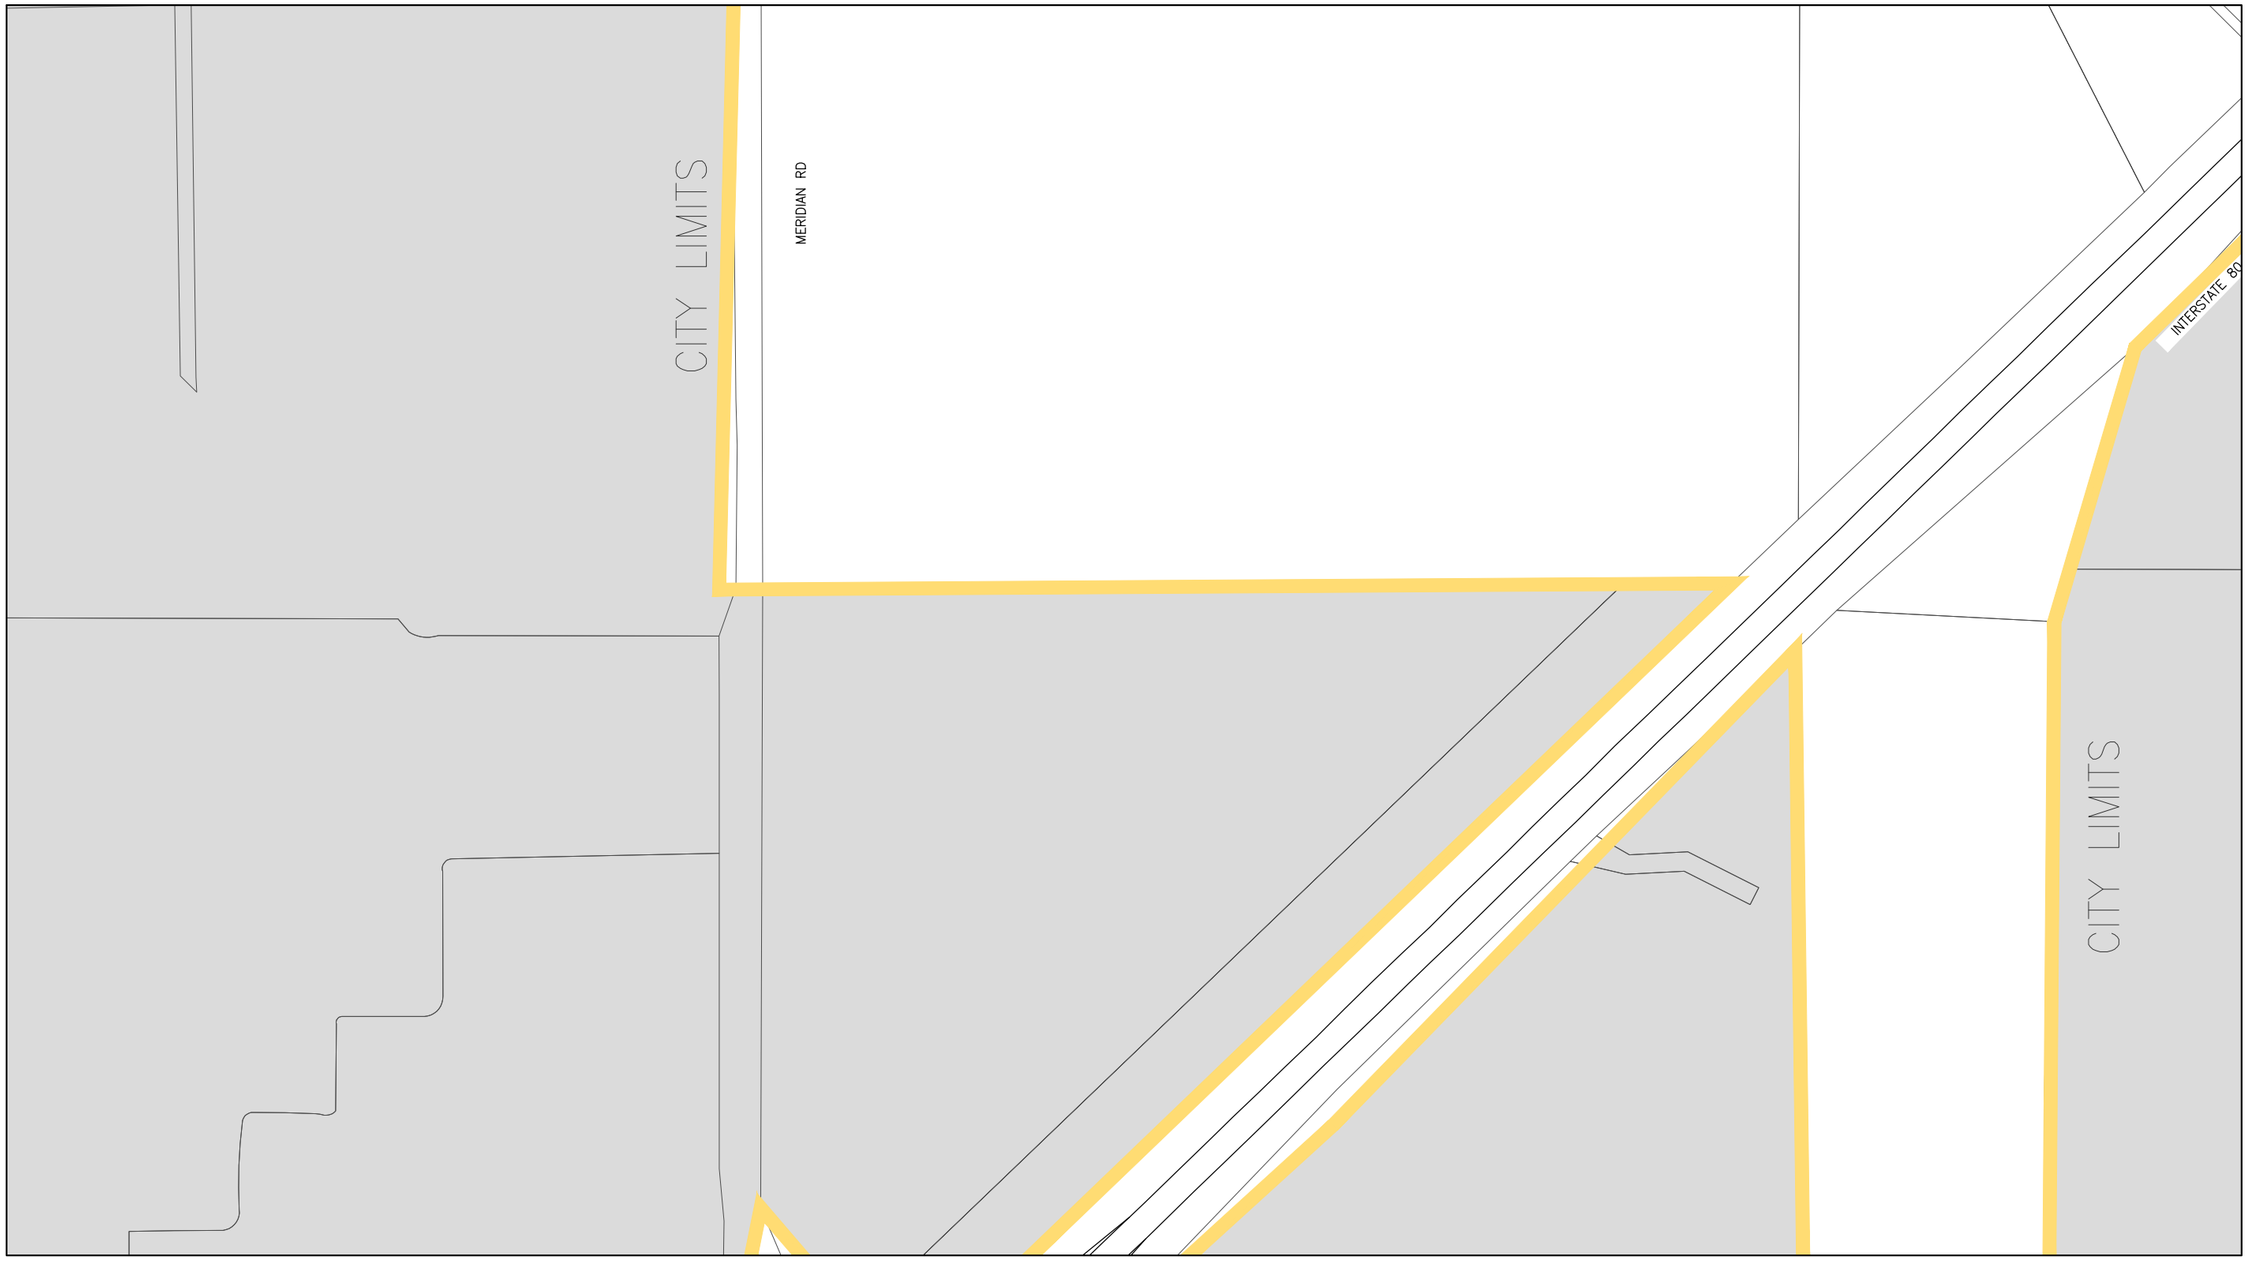

See Grid D3 - NW (Sheet 69)

GRID MAP

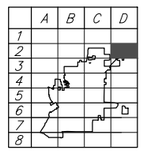

LEGEND

Parcel Lines
Creek/Canal
Park
School
Storm Drain Line
Detention Basin
Drain Inlet
Storm Drain Manhole

NORTH

DRAWN	By Engineering	Checked	
DESIGN	By Engineering	Checked	
Last Update:	11/30/2015		
Scale:	1"=400'		

CITY OF VACAVILLE
DEPARTMENT OF PUBLIC WORKS

0 1 2
ORIGINAL SCALE IS IN INCHES FOR REDUCED PLANS

VACAVILLE

PLOT BOOK

Storm Drain Network
Grid D2 - SW

DWG File:	DISREGARD PRINTS BEARING EARLIER PLOT DATES →	DATE PLOTTED	SHEET	OF
M:\BASEMAP\Data\Current\Plot_Book\PB_STORM_400-Scale		11/30/15	67	75

See Grid D2 - NE (Sheet 66)

See Grid D2 - SW (Sheet 67)

LEWIS RD

NUNES RD

See Grid D3 - NE (Sheet 70)

GRID MAP

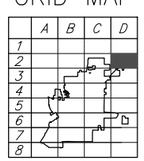

LEGEND

Parcel Lines
Creek/Canal
Park
School
Storm Drain Line
Detention Basin
Drain Inlet
Storm Drain Manhole

NORTH

DRAWN	By Engineering	Checked	
DESIGN	By Engineering	Checked	
Last Update:	11/30/2015		
Scale:	1"=400'		

CITY OF VACAVILLE
DEPARTMENT OF PUBLIC WORKS

0 1 2
ORIGINAL SCALE IS IN INCHES FOR REDUCED PLANS

VACAVILLE

PLOT BOOK

Storm Drain Network
Grid D2 - SE

DWG File: M:\BASEMAP\Data\Current\Plot_Book\PB_STORM_400-Scale	DISREGARD PRINTS BEARING EARLIER PLOT DATES →	DATE PLOTTED	SHEET	OF
		11/30/15	68	75

See Grid D2 - SW (Sheet 67)

See Grid C3 - NE (Sheet 46)

See Grid D3 - NE (Sheet 70)

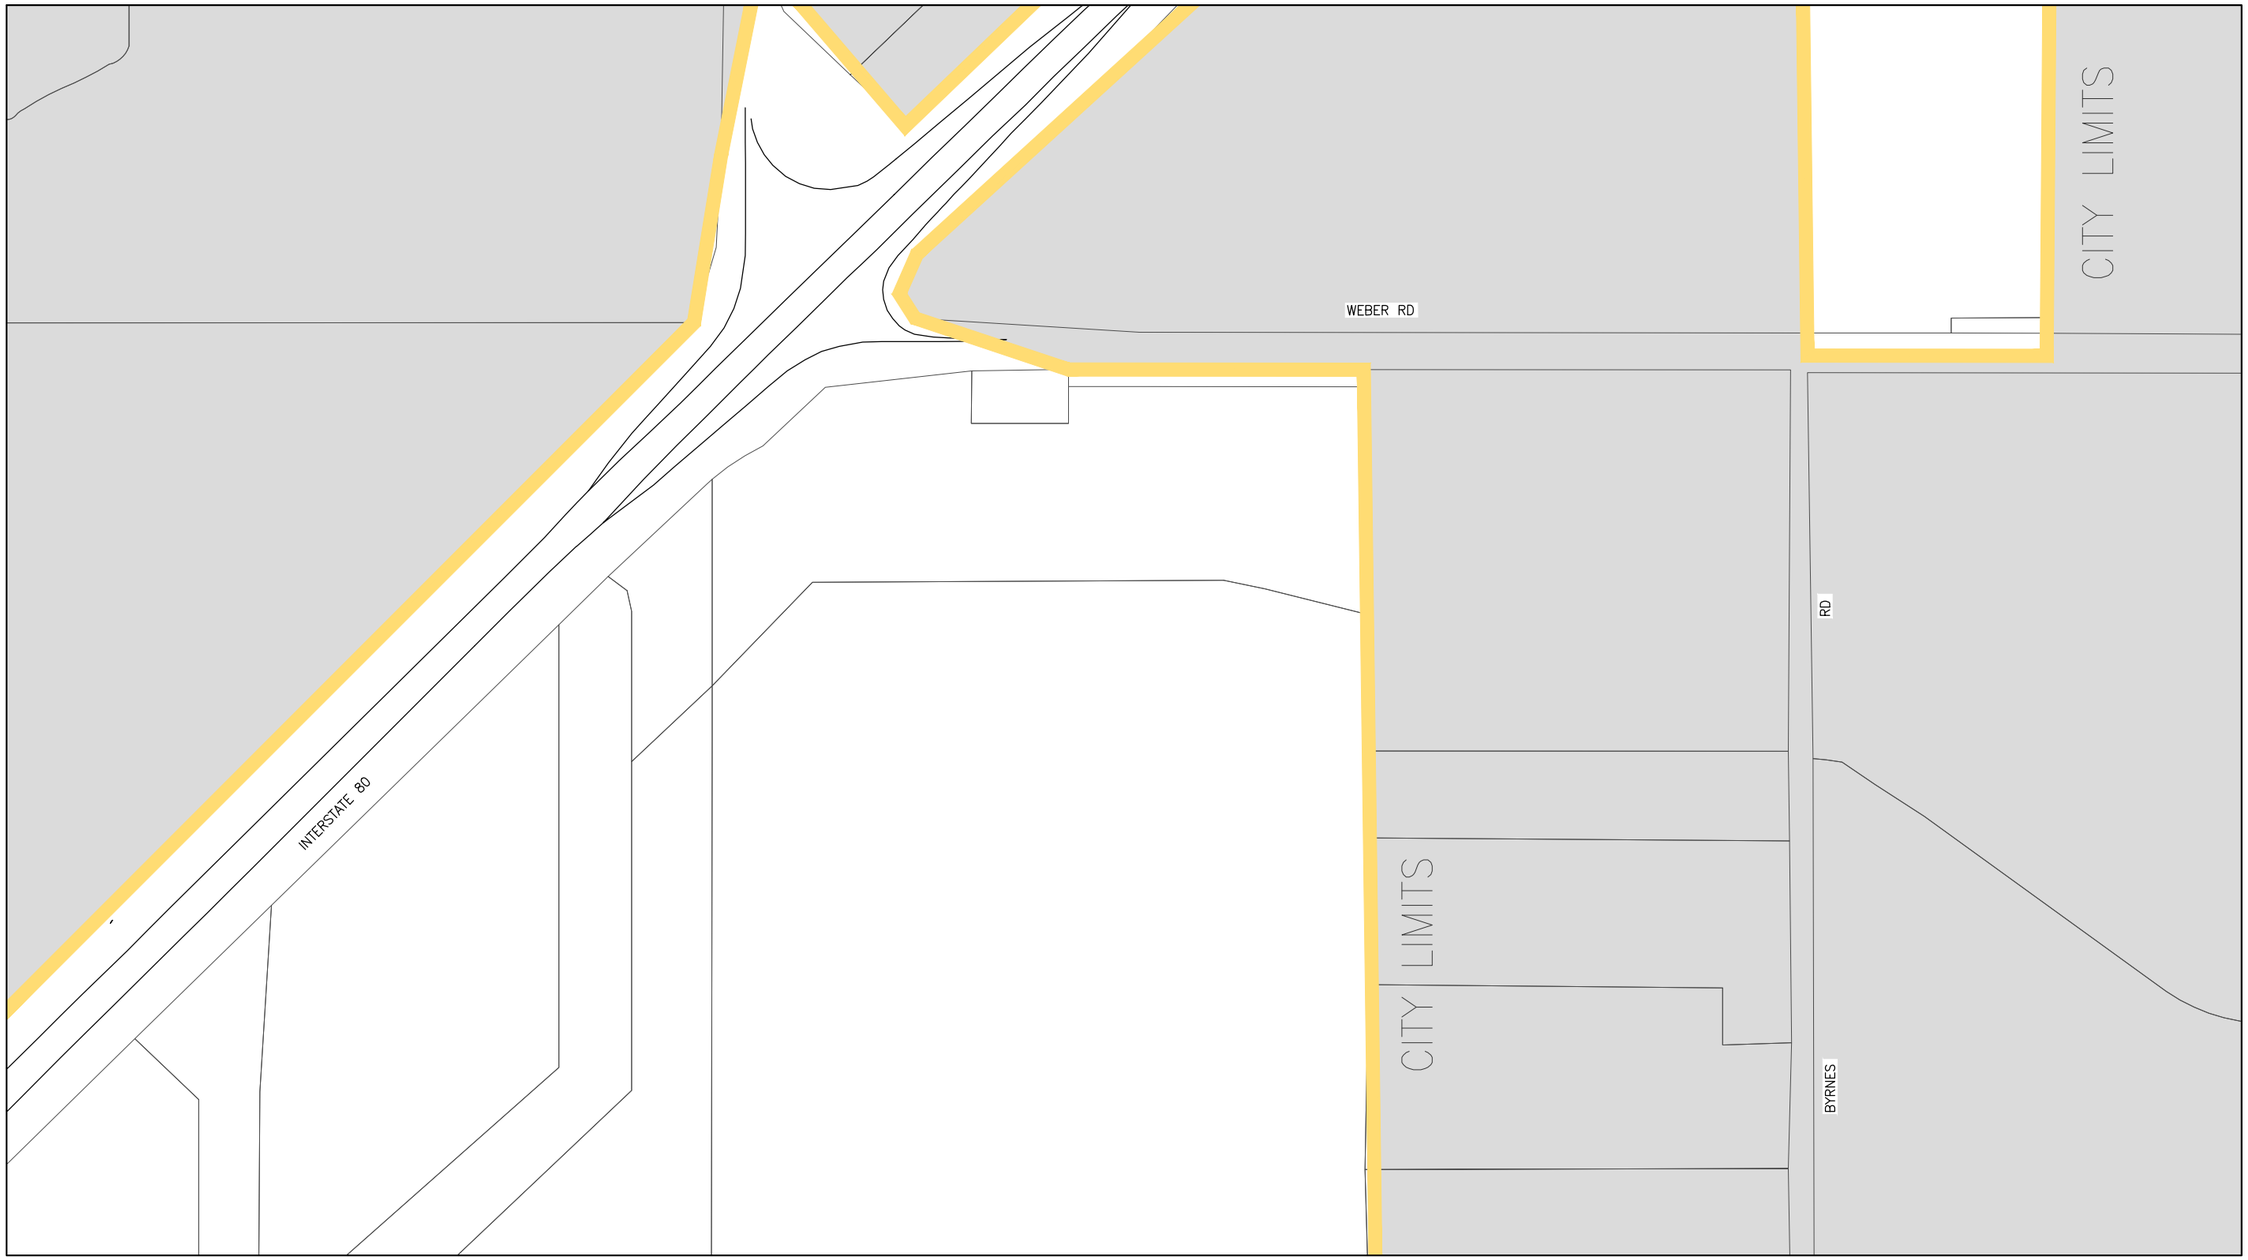

See Grid D3 - SW (Sheet 71)

GRID MAP

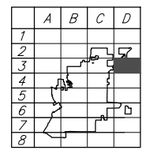

LEGEND

Parcel Lines
Creek/Canal
Park
School
Storm Drain Line
Detention Basin
Drain Inlet
Storm Drain Manhole

NORTH

DRAWN	By Engineering	Checked	
DESIGN	By Engineering	Checked	
Last Update:	11/30/2015		
Scale:	1"=400'		

CITY OF VACAVILLE
DEPARTMENT OF PUBLIC WORKS

0 1 2
ORIGINAL SCALE IS IN INCHES FOR REDUCED PLANS

VACAVILLE

PLOT BOOK

Storm Drain Network
Grid D3 - NW

DWG File:	DISREGARD PRINTS BEARING EARLIER PLOT DATES →	DATE PLOTTED	SHEET	OF
M:\BASEMAP\Data\Current\Plot_Book\PB_STORM_400-Scale		11/30/15	69	75

See Grid D2 - SE (Sheet 68)

See Grid D3 - NW (Sheet 69)

LEWIS RD

GRID MAP

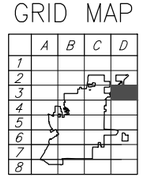

LEGEND

Parcel Lines
Creek/Canal
Park
School
Storm Drain Line
Detention Basin
Drain Inlet
Storm Drain Manhole

NORTH

DRAWN	By Engineering	Checked	
DESIGN	By Engineering	Checked	
Last Update:	11/30/2015		
Scale:	1"=400'		

CITY OF VACAVILLE
DEPARTMENT OF PUBLIC WORKS

0 1 2
ORIGINAL SCALE IS IN INCHES FOR REDUCED PLANS

VACAVILLE

PLOT BOOK

Storm Drain Network
Grid D3 - NE

DWG File: M:\BASEMAP\Data\Current\Plot_Book\PB_STORM_400-Scale

DISREGARD PRINTS BEARING EARLIER PLOT DATES →

DATE PLOTTED	SHEET	OF
11/30/15	70	75

See Grid D3 - NW (Sheet 69)

See Grid C3 - SE (Sheet 48)

KILKENNY RD

CITY LIMITS

GRID MAP

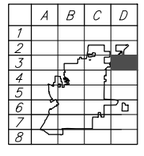

LEGEND

Parcel Lines
Creek/Canal
Park
School
Storm Drain Line
Detention Basin
Drain Inlet
Storm Drain Manhole

NORTH

DRAWN	By Engineering	Checked	
DESIGN	By Engineering	Checked	
Last Update:	11/30/2015		
Scale:	1"=400'		

CITY OF VACAVILLE
DEPARTMENT OF PUBLIC WORKS

0 1 2
ORIGINAL SCALE IS IN INCHES FOR REDUCED PLANS

VACAVILLE

PLOT BOOK

Storm Drain Network
Grid D3 - SW

DWG File:	DISREGARD PRINTS BEARING EARLIER PLOT DATES →	DATE PLOTTED	SHEET	OF
M:\BASEMAP\Data\Current\Plot_Book\PB_STORM_400-Scale		11/30/15	71	75

See Grid C5 - NE (Sheet 54)

ULATIS CREEK

KATLEBA LN

See Grid D5 - SW (Sheet 73)

GRID MAP

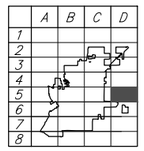

LEGEND

Parcel Lines
Creek/Canal
Park
School
Storm Drain Line
Detention Basin
Drain Inlet
Storm Drain Manhole

NORTH

DRAWN	By Engineering	Checked	
DESIGN	By Engineering	Checked	
Last Update:	11/30/2015		
Scale:	1"=400'		

CITY OF VACAVILLE
DEPARTMENT OF PUBLIC WORKS

0 1 2
ORIGINAL SCALE IS IN INCHES FOR REDUCED PLANS

VACAVILLE

PLOT BOOK
Storm Drain Network
Grid D5 - NW

DWG File:	DISREGARD PRINTS BEARING EARLIER PLOT DATES →	DATE PLOTTED	SHEET	OF
M:\BASEMAP\Data\Current\Plot_Book\PB_STORM_400-Scale		11/30/15	72	75

See Grid D5 - NW (Sheet 72)

See Grid C5 - SE (Sheet 56)

See Grid D6 - NW (Sheet 74)

GRID MAP

	A	B	C	D
1				
2				
3				
4				
5				
6				
7				
8				

LEGEND

Parcel Lines
Creek/Canal
Park
School
Storm Drain Line
Detention Basin
Drain Inlet
Storm Drain Manhole

NORTH

DRAWN	By Engineering	Checked	
DESIGN	By Engineering	Checked	
Last Update:	11/30/2015		
Scale:	1"=400'		

CITY OF VACAVILLE
DEPARTMENT OF PUBLIC WORKS

0 1 2
ORIGINAL SCALE IS IN INCHES FOR REDUCED PLANS

VACAVILLE

PLOT BOOK

Storm Drain Network
Grid G5 - SW

DWG File:	DISREGARD PRINTS BEARING EARLIER PLOT DATES →	DATE PLOTTED	SHEET	OF
M:\BASEMAP\Data\Current\Plot_Book\PB_STORM_400-Scale		11/30/15	73	75

See Grid D5 - SW (Sheet 73)

See Grid C6 - NE (Sheet 58)

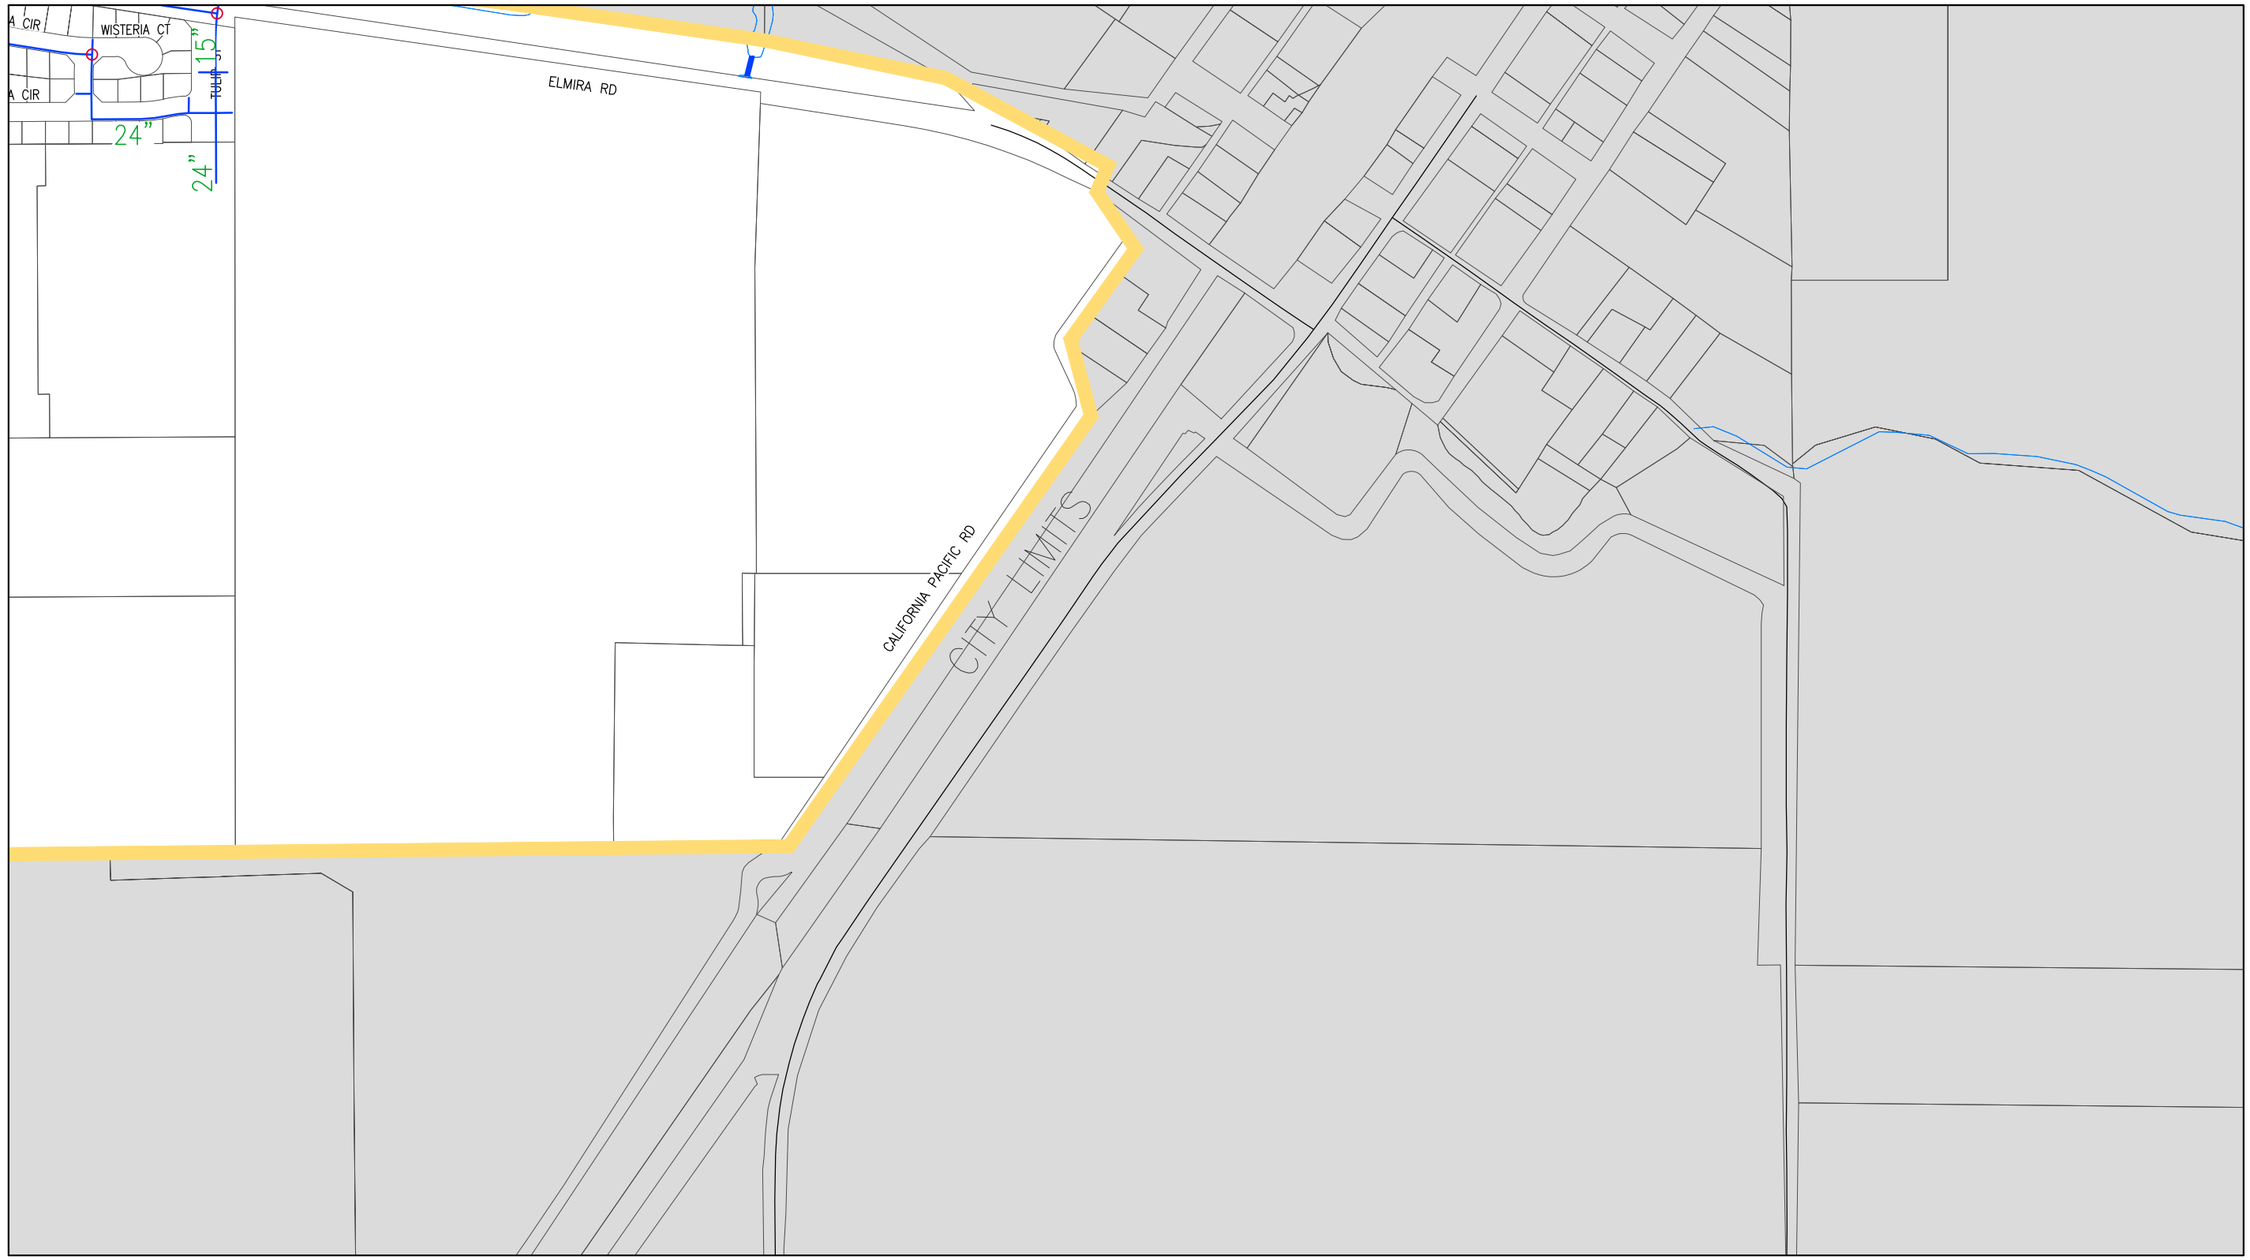

See Grid D6 - SW (Sheet 75)

GRID MAP

	A	B	C	D
1				
2				
3				
4				
5				
6				
7				
8				

LEGEND

- Parcel Lines
- Creek/Canal
- Park
- School
- Storm Drain Line
- Detention Basin
- Drain Inlet
- Storm Drain Manhole

NORTH

DRAWN	By Engineering	Checked
DESIGN	By Engineering	Checked
Last Update:	11/30/2015	
Scale:	1"=400'	

CITY OF VACAVILLE
DEPARTMENT OF PUBLIC WORKS

0 1 2
ORIGINAL SCALE IS IN INCHES FOR REDUCED PLANS

VACAVILLE

PLOT BOOK

Storm Drain Network
Grid D6 - NW

DWG File:	DISREGARD PRINTS BEARING EARLIER PLOT DATES →	DATE PLOTTED	SHEET	OF
M:\BASEMAP\Data\Current\Plot_Book\PB_STORM_400-Scale		11/30/15	74	75

See Grid C6 - NW (Sheet 74)

See Grid C6 - SE (Sheet 60)

GRID MAP

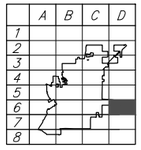

LEGEND

- Parcel Lines
- Creek/Canal
- Park
- School
- Storm Drain Line
- Detention Basin
- Drain Inlet
- Storm Drain Manhole

NORTH

DRAWN	By Engineering	Checked	
DESIGN	By Engineering	Checked	
Last Update:	11/30/2015		
Scale:	1"=400'		

CITY OF VACAVILLE
DEPARTMENT OF PUBLIC WORKS

0 1 2
ORIGINAL SCALE IS IN INCHES FOR REDUCED PLANS

VACAVILLE

PLOT BOOK

Storm Drain Network
Grid D6 - SW

DWG File:	DISREGARD PRINTS BEARING EARLIER PLOT DATES →	DATE PLOTTED	SHEET	OF
M:\BASEMAP\Data\Current\Plot_Book\PB_STORM_400-Scale		11/30/15	75	75