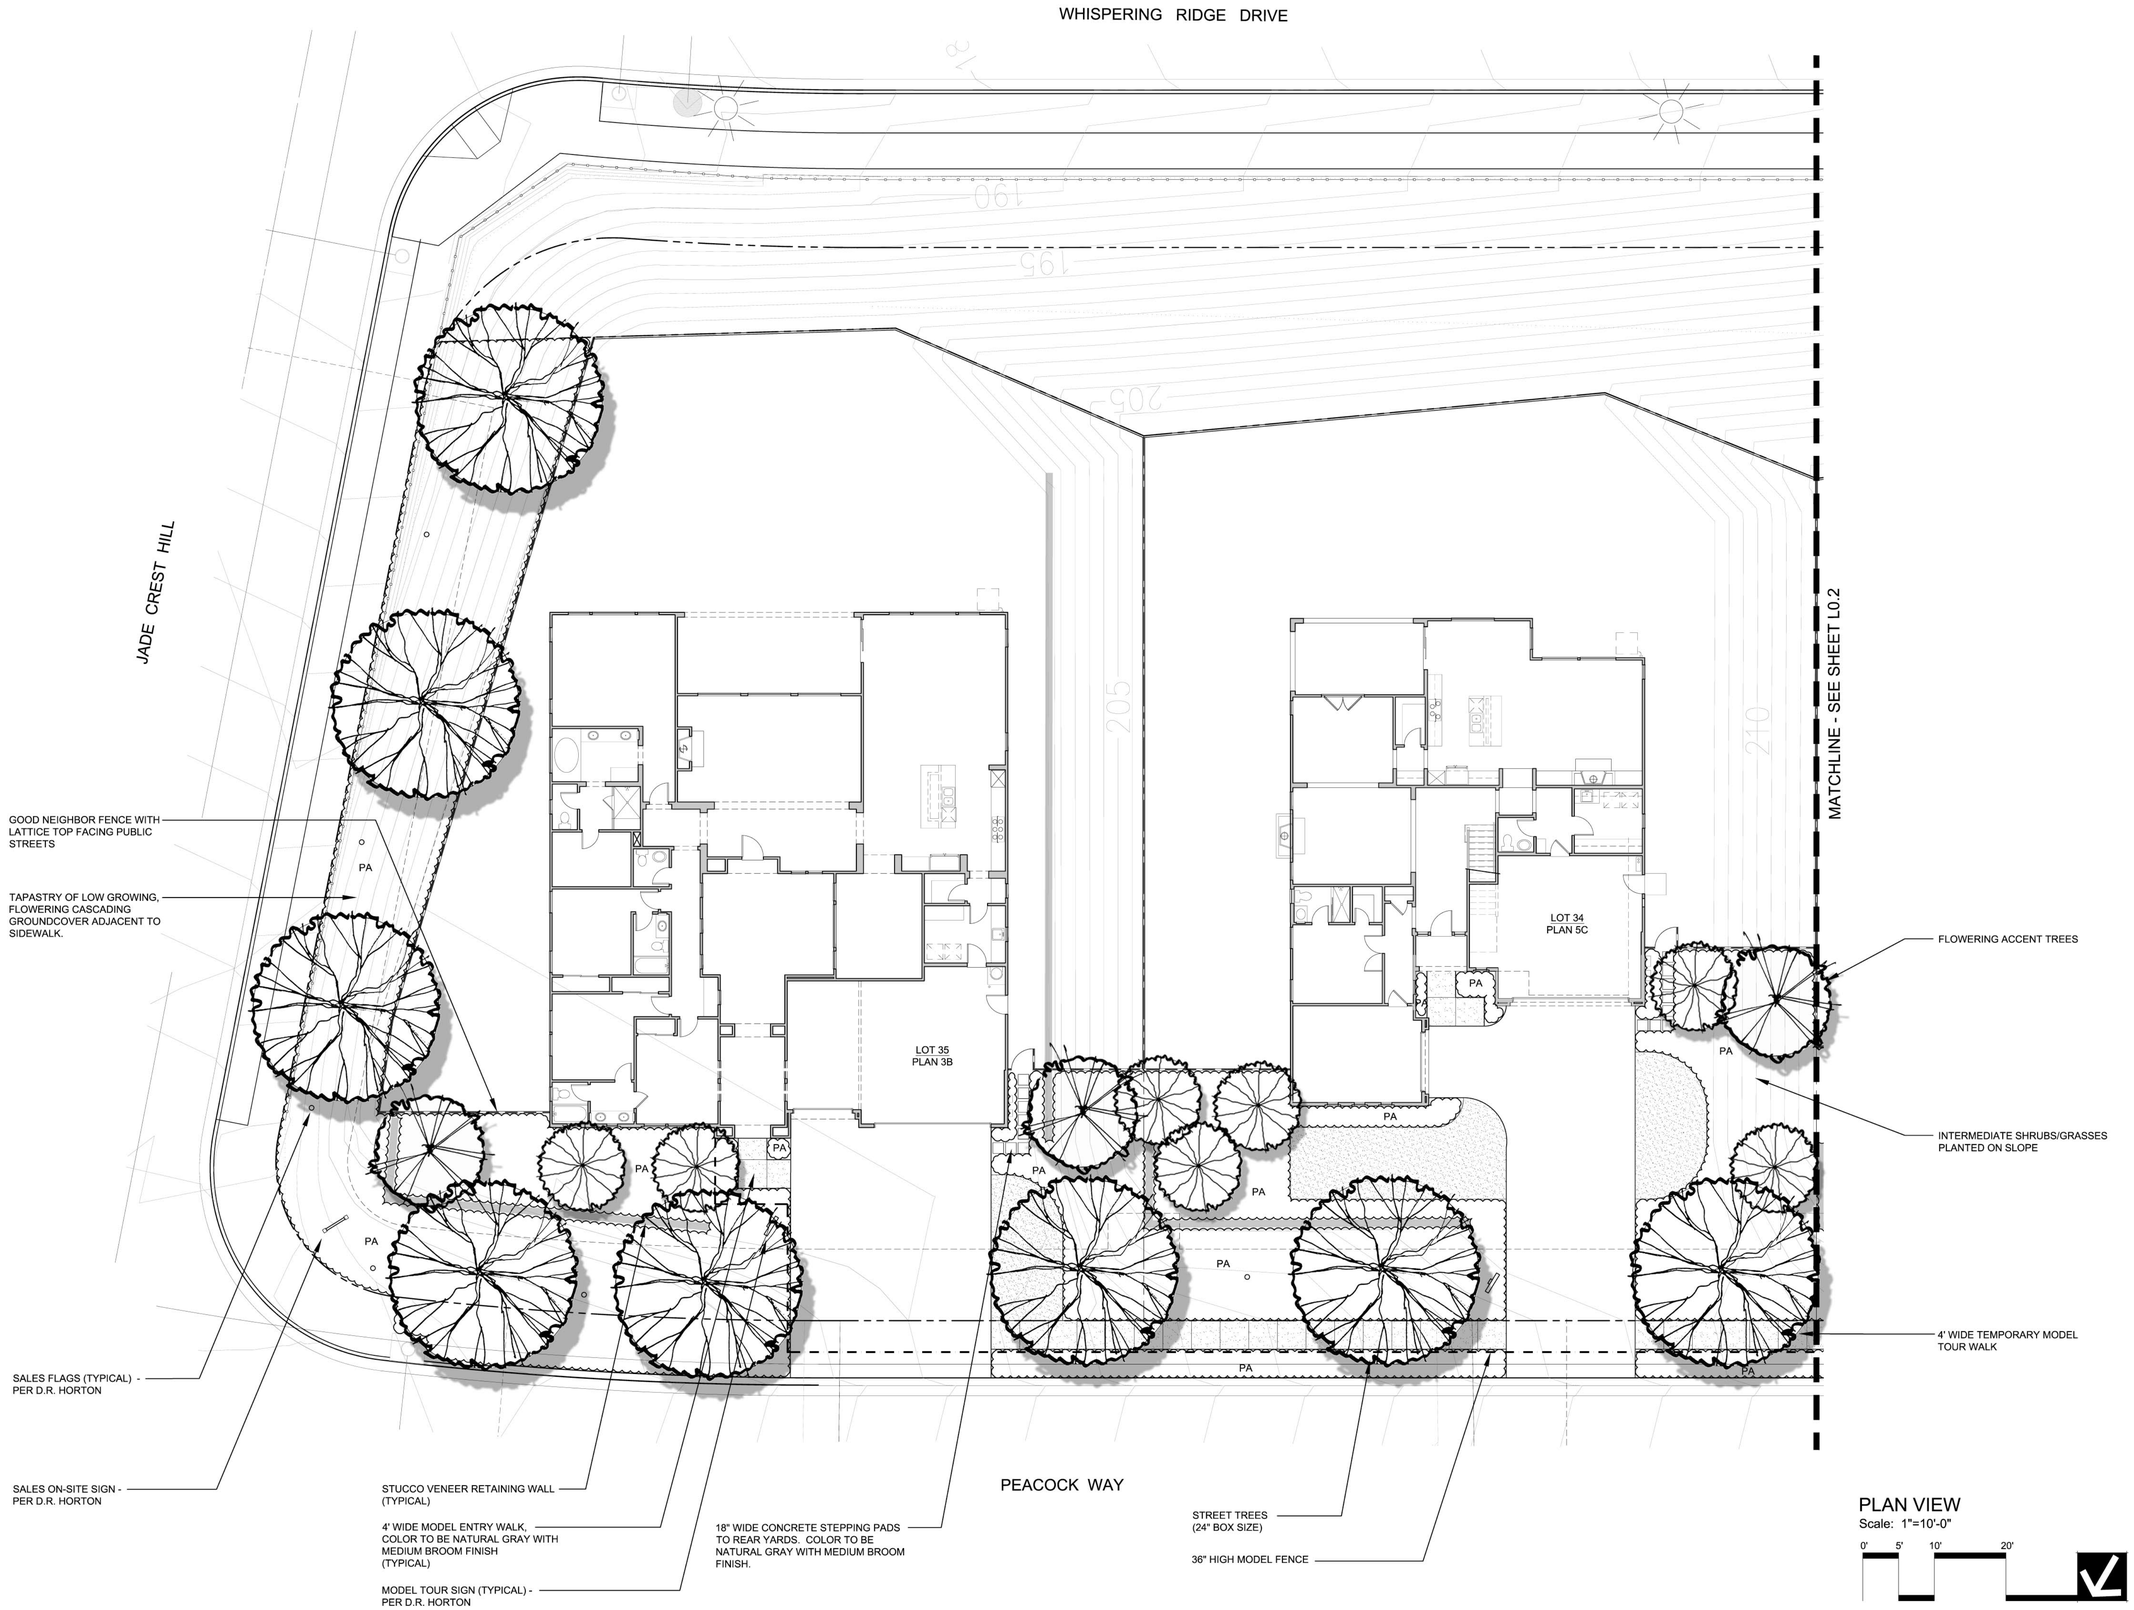

PLAN VIEW

Scale: 1"=10'-0"

0' 5' 10' 20'

R3 STUDIOS

PLANNING URBAN DESIGN
LANDSCAPE ARCHITECTURE
201 4th street suite 1018
oakland, ca 94607
phone: 510.452.4190
www.r3studios.com

CLIENT NAME:

D.R. Horton
5050 Hopyard Road, Suite 180
Pleasanton, CA 94588

PROJECT NAME:

Cheyenne
Model Homes
Lots 32-35

Vacaville, California

KEY MAP N.T.S.

REVISIONS	BY

LICENSED LANDSCAPE ARCHITECT
DAVID S. BENNET, JR. NO. 3495
SIGNATURE
RENEWAL DATE
DATE
State of California

COPYRIGHT ©
R3 STUDIOS INC.,
ALL DRAWINGS AND WRITTEN MATERIALS APPEARING HEREIN CONSTITUTE THE ORIGINAL AND UNPUBLISHED WORK OF THE LANDSCAPE ARCHITECT AND MAY NOT BE COPIED OR USED WITHOUT THE WRITTEN CONSENT OF THE LANDSCAPE ARCHITECT.

DATE:	-/-/13
DESIGN BY:	RD
DRAWN BY:	LT
CHECKED BY:	RD

SHEET DESCRIPTION:

Signage Placement Plan

PROJECT NUMBER:	300-42

SHEET NUMBER:

L0.1

OF 2 SHEETS

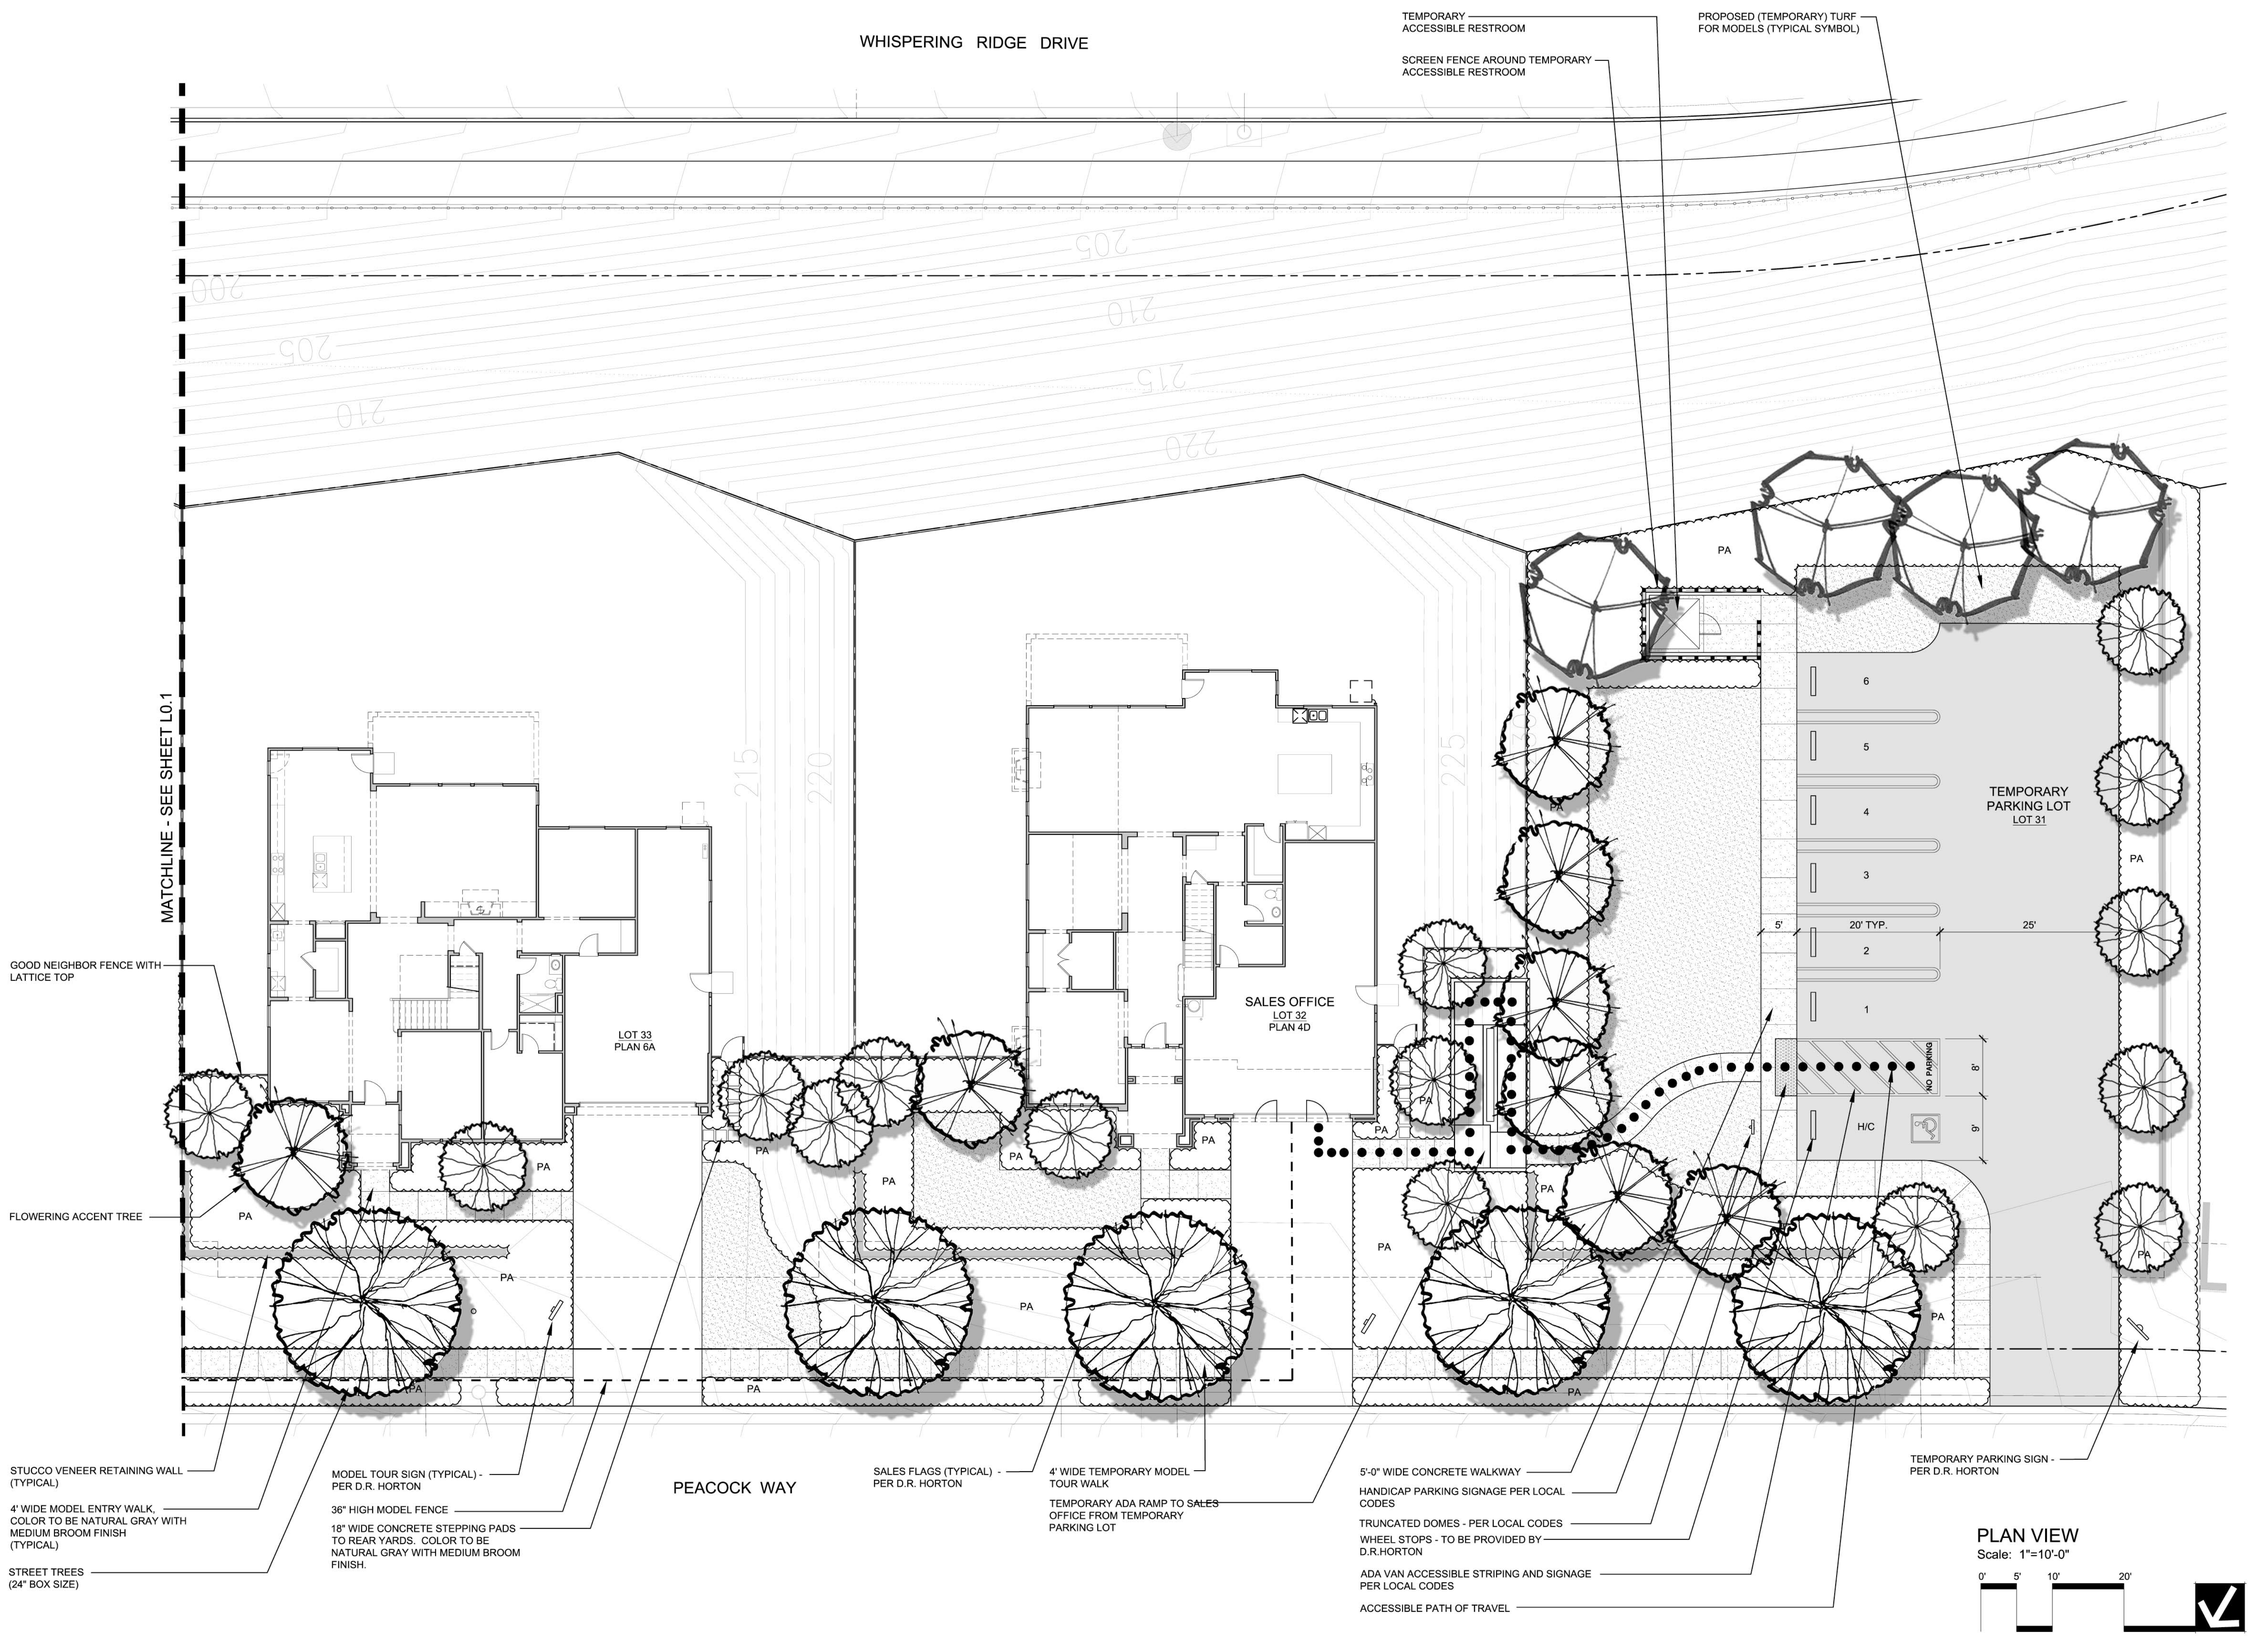

PLAN VIEW
Scale: 1"=10'-0"
0' 5' 10' 20'

R3 STUDIOS
PLANNING URBAN DESIGN
LANDSCAPE ARCHITECTURE
201 4th street suite 101B
oakland, ca 94607
phone: 510.452.4190
www.r3studios.com

CLIENT NAME:

D.R. Horton
5050 Hopyard Road, Suite 180
Pleasanton, CA 94588

PROJECT NAME:

Cheyenne Model Homes
Lots 32-35
Vacaville, California

KEY MAP N.T.S.

REVISIONS	BY

LICENSED LANDSCAPE ARCHITECT
DAVID S. BENNET, JR. NO. 3495
SIGNATURE
RENEWAL DATE
DATE
State of California

COPYRIGHT ©
R3 STUDIOS INC.,
ALL DRAWINGS AND WRITTEN MATERIALS APPEARING HEREIN CONSTITUTE THE ORIGINAL AND UNPUBLISHED WORK OF THE LANDSCAPE ARCHITECT AND MAY NOT BE COPIED OR USED WITHOUT THE WRITTEN CONSENT OF THE LANDSCAPE ARCHITECT.

DATE:	-/-/13
DESIGN BY:	RD
DRAWN BY:	LT
CHECKED BY:	RD

SHEET DESCRIPTION:

Signage Placement Plan

PROJECT NUMBER:	300-42
SHEET NUMBER:	

L0.2

OF 2 SHEETS