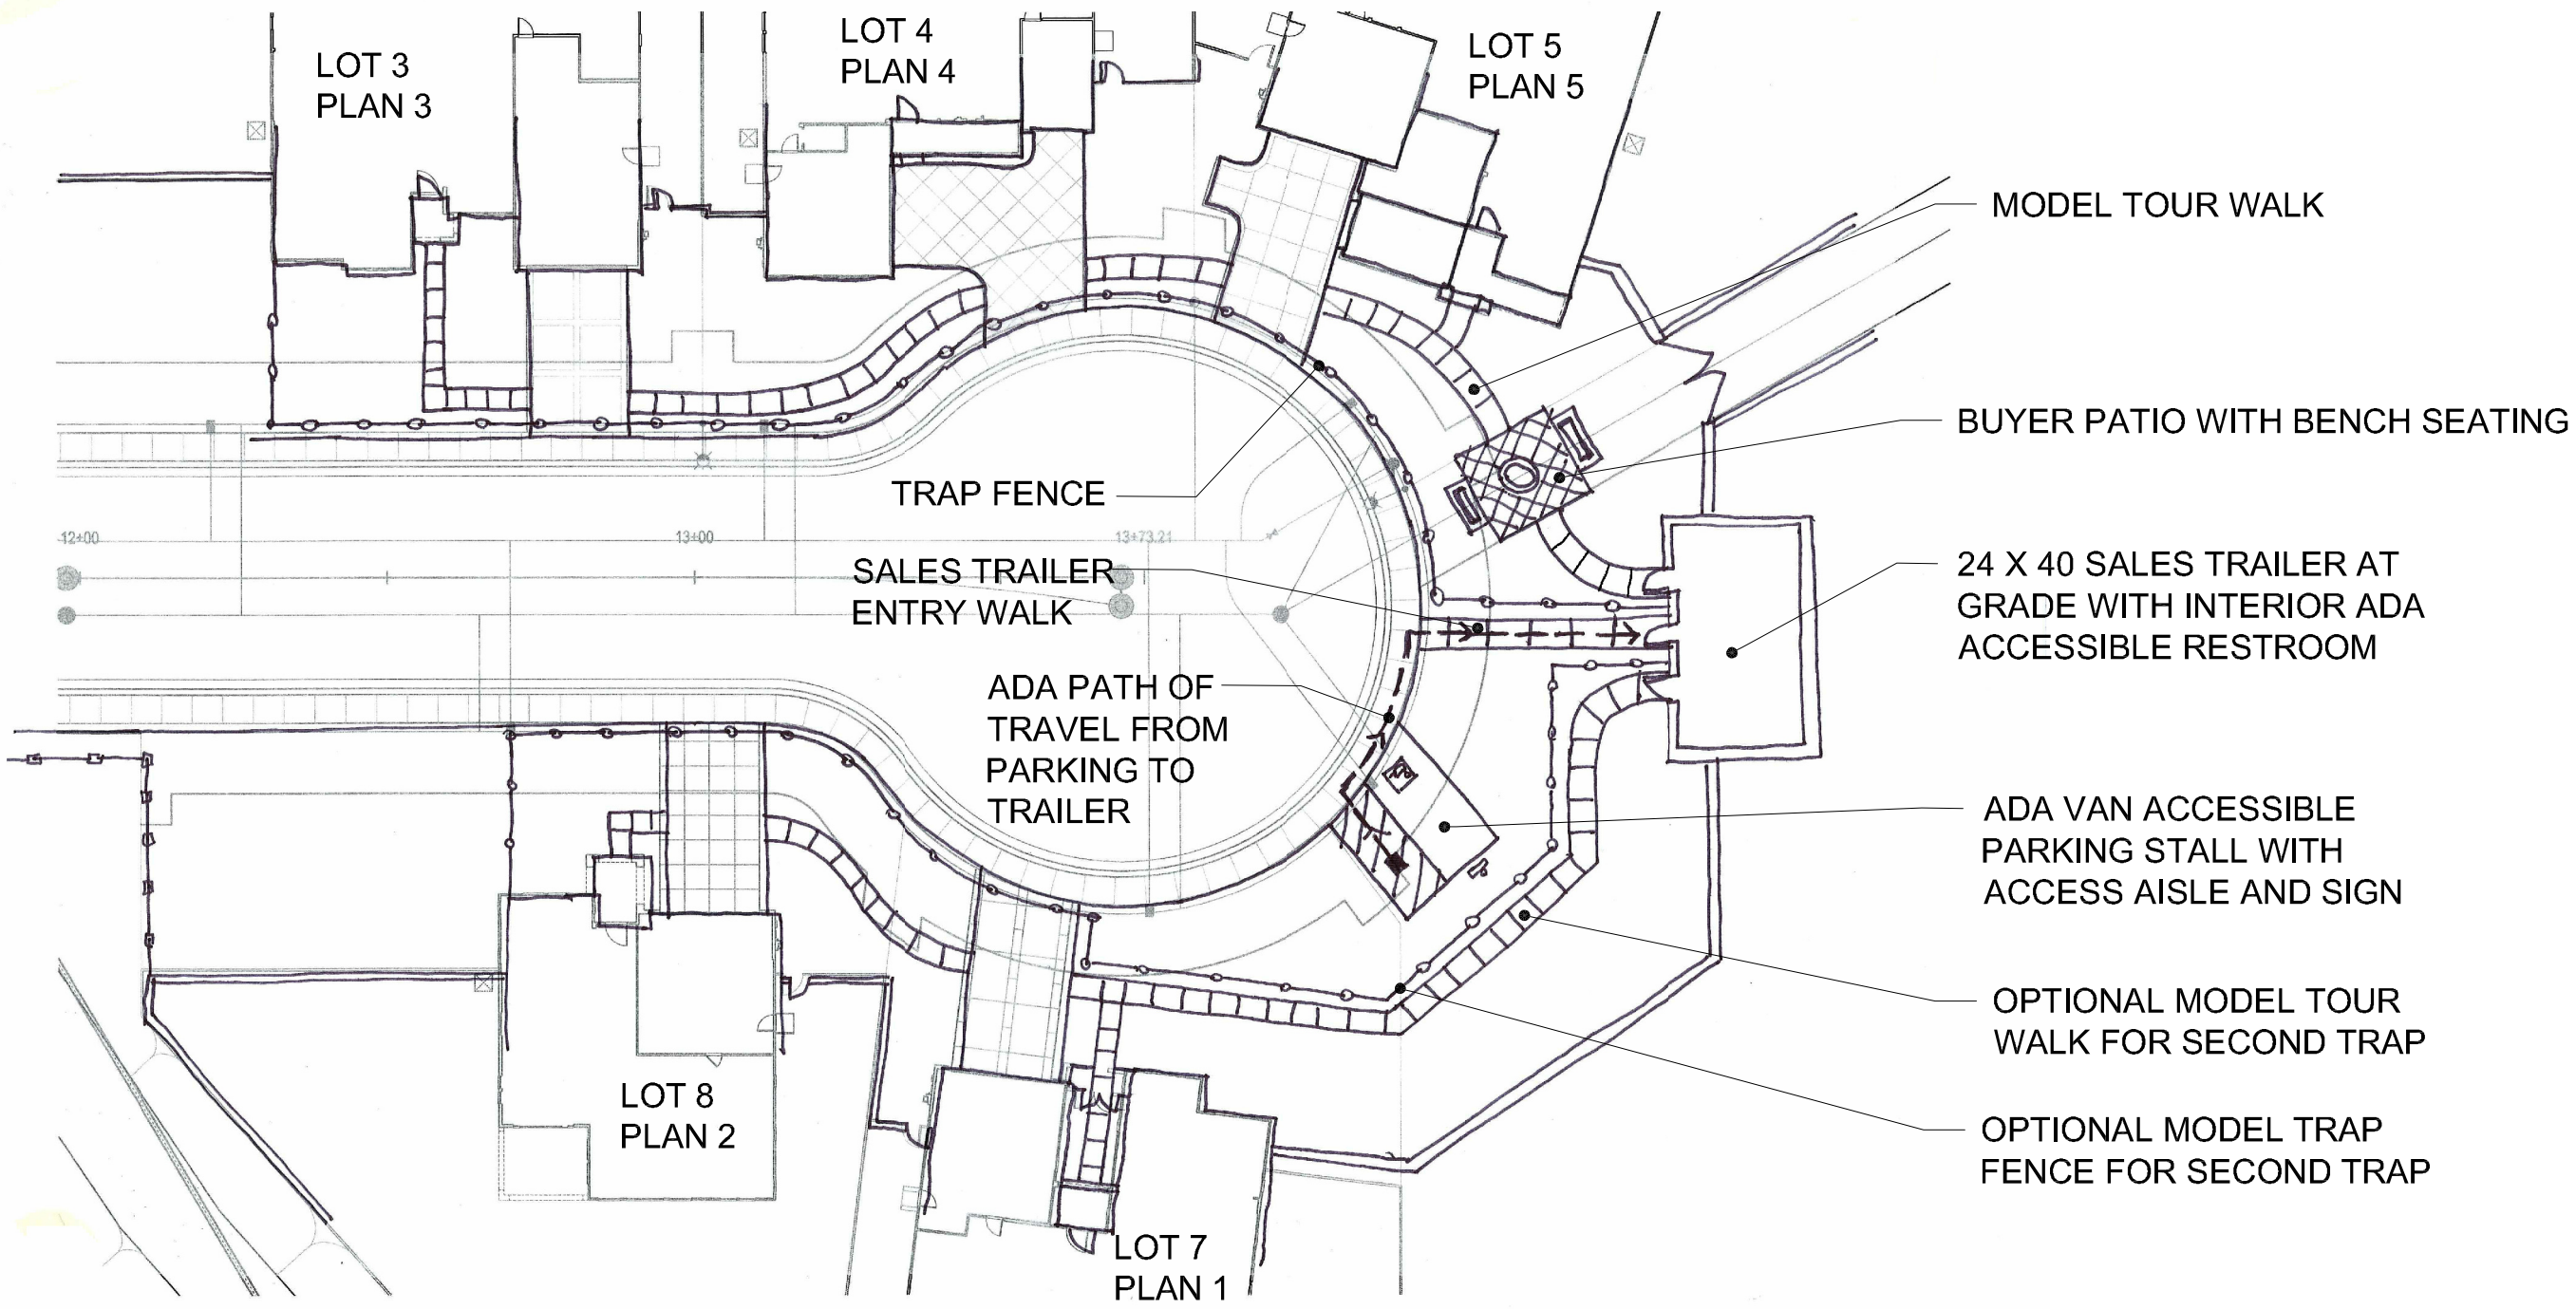

STANDARD PACIFIC HOMES Making You Right At Home 3825 HOPYARD ROAD, SUITE 275 PLEASANTON, CA 94588 925 . 847 . 8700	Landscape Plan	Phase I THE RESERVE AT BROWN'S VALLEY MODELS Vacaville, California	Sales Trailer Conceptual Design	vanderToolen Associates VTA LANDSCAPE ARCHITECTS	www.vanderToolen.com Napa 855 Bordeaux Way Suite 240 Napa, CA 94588 tel: 707.224.2299 Walnut Creek 700 Ygnacio Valley Road Suite 275 Walnut Creek, CA 94596 tel: 925.274.1305	0' 8' 16' 32' 64' Scale: 1" = 16'-0"	NORTH	L-1 Project No. 04713

Copyright 2013 vanderToolen Associates. The drawings or written materials contained herein constitute the original and unpublished work of the landscape architect. Reproduction, use or alteration in any form is strictly prohibited without the written consent of vanderToolen Associates.